
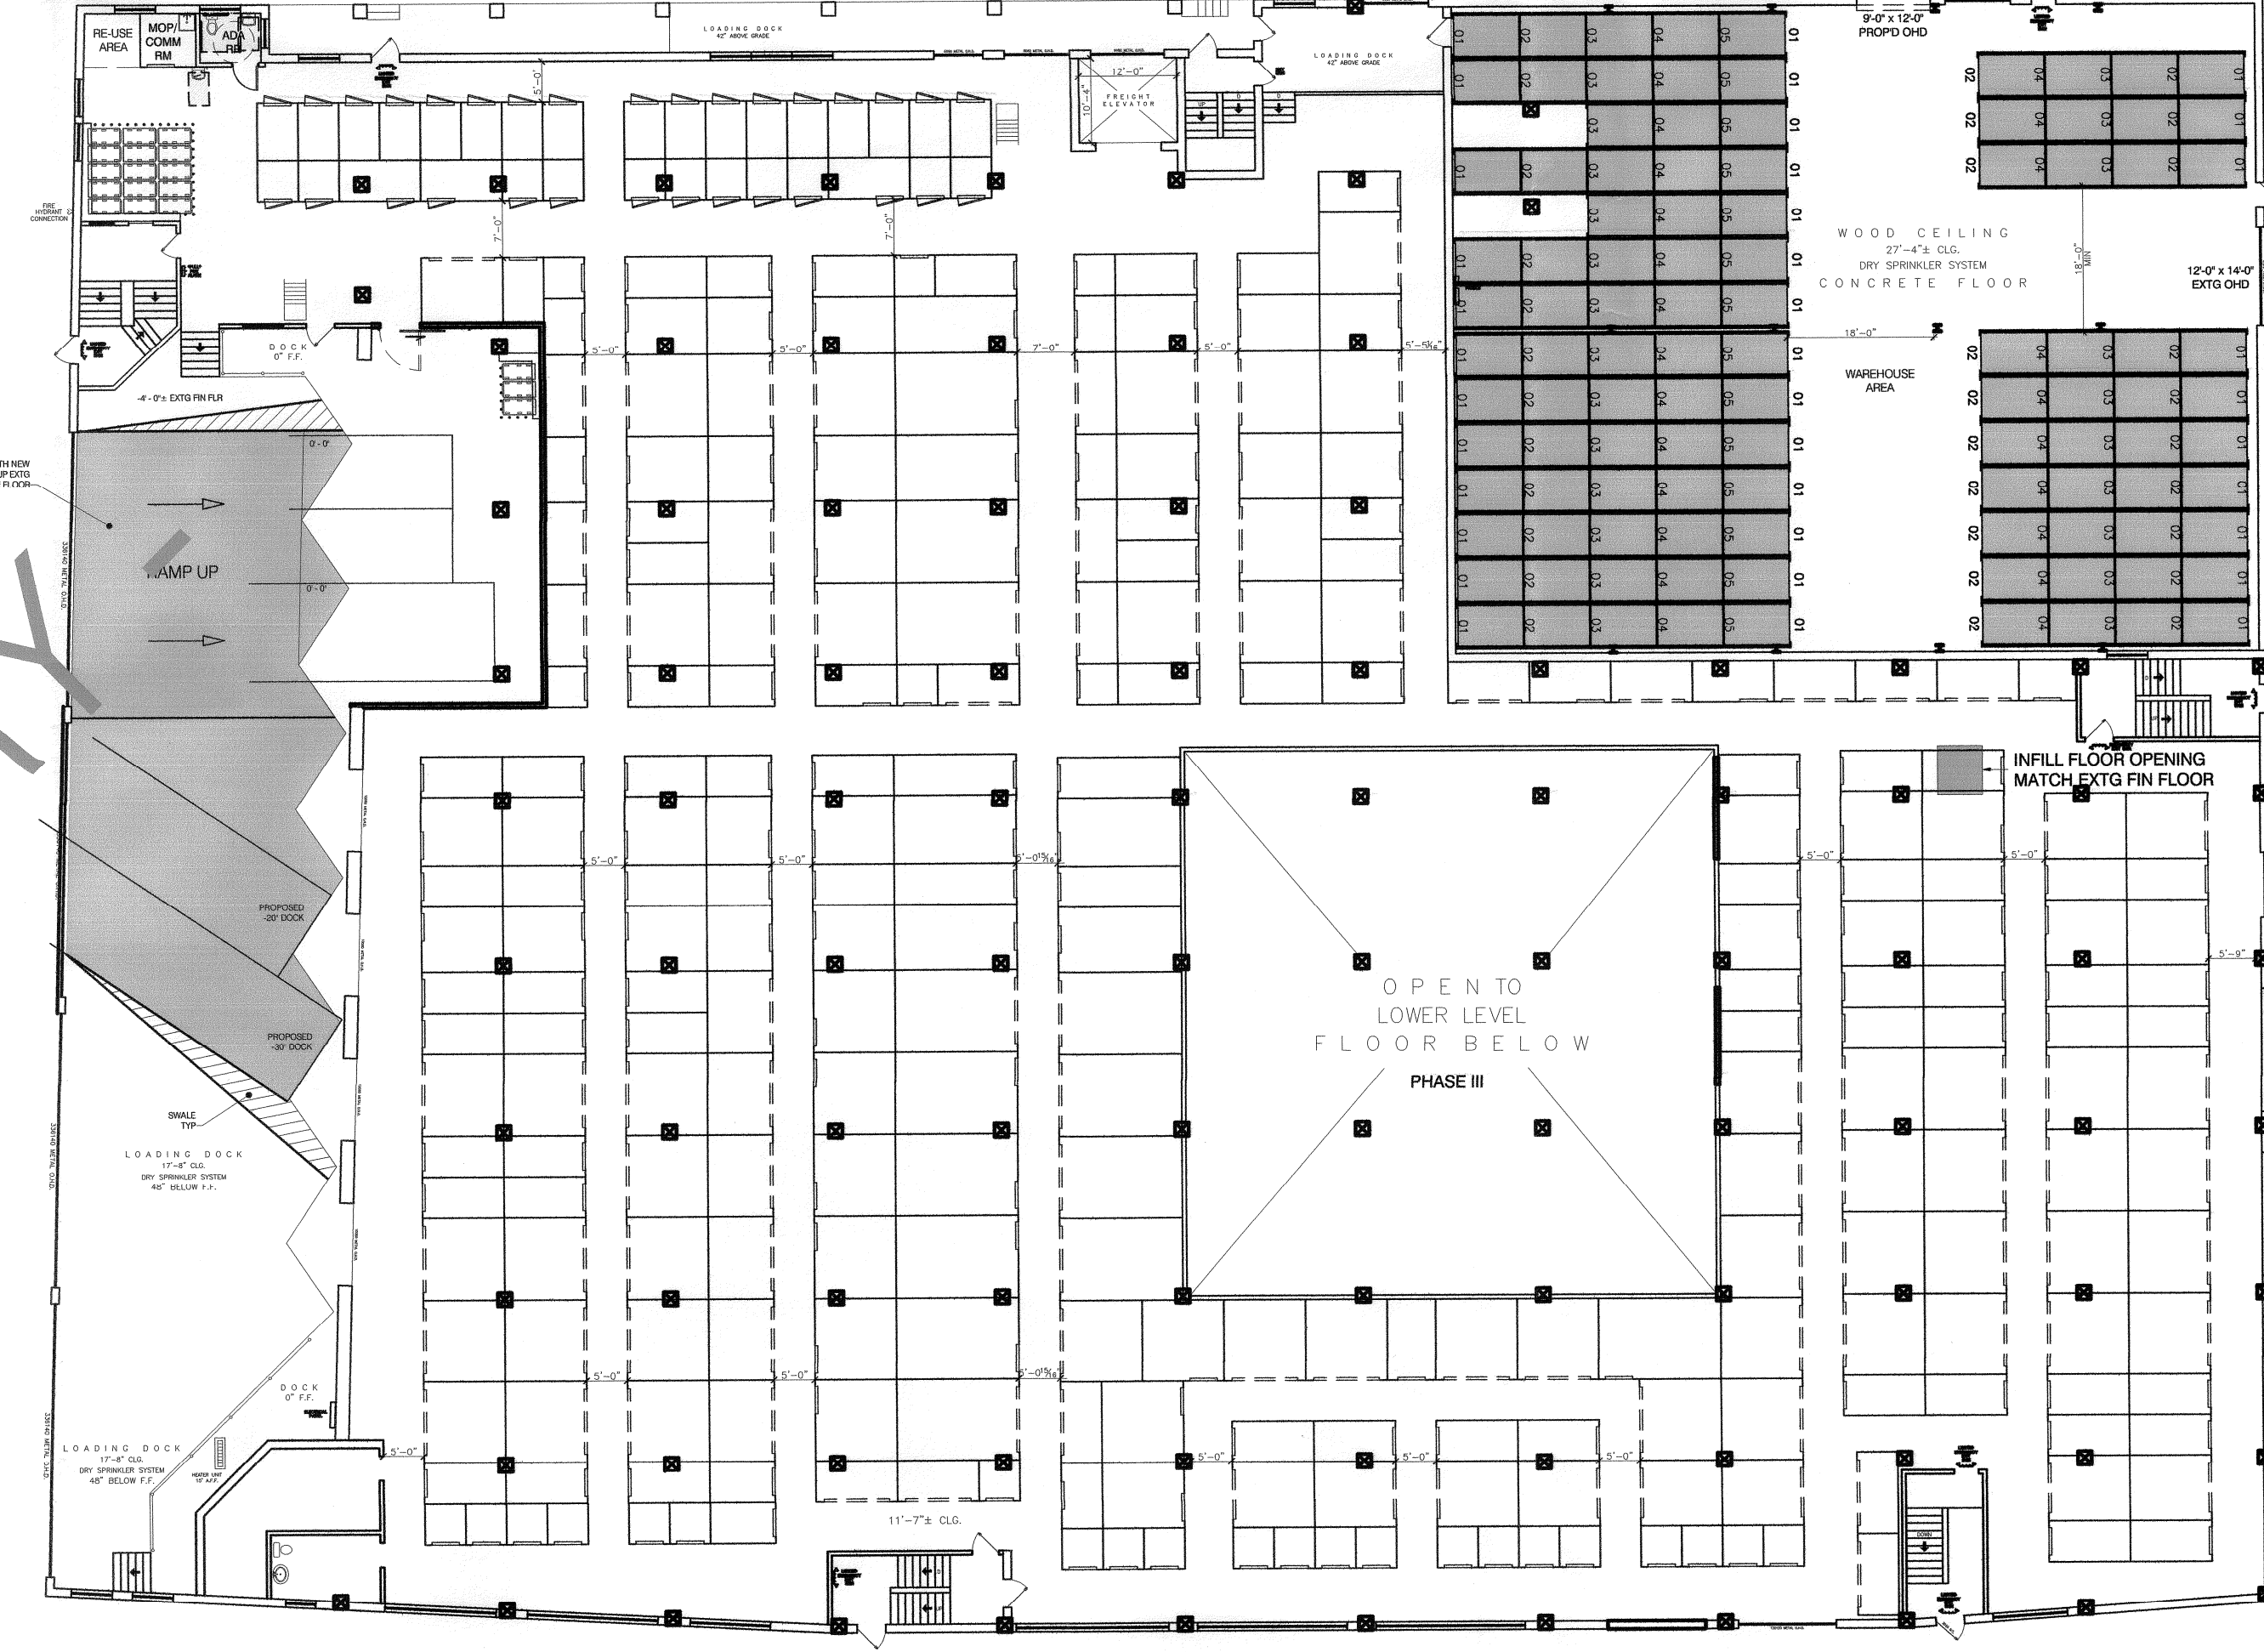
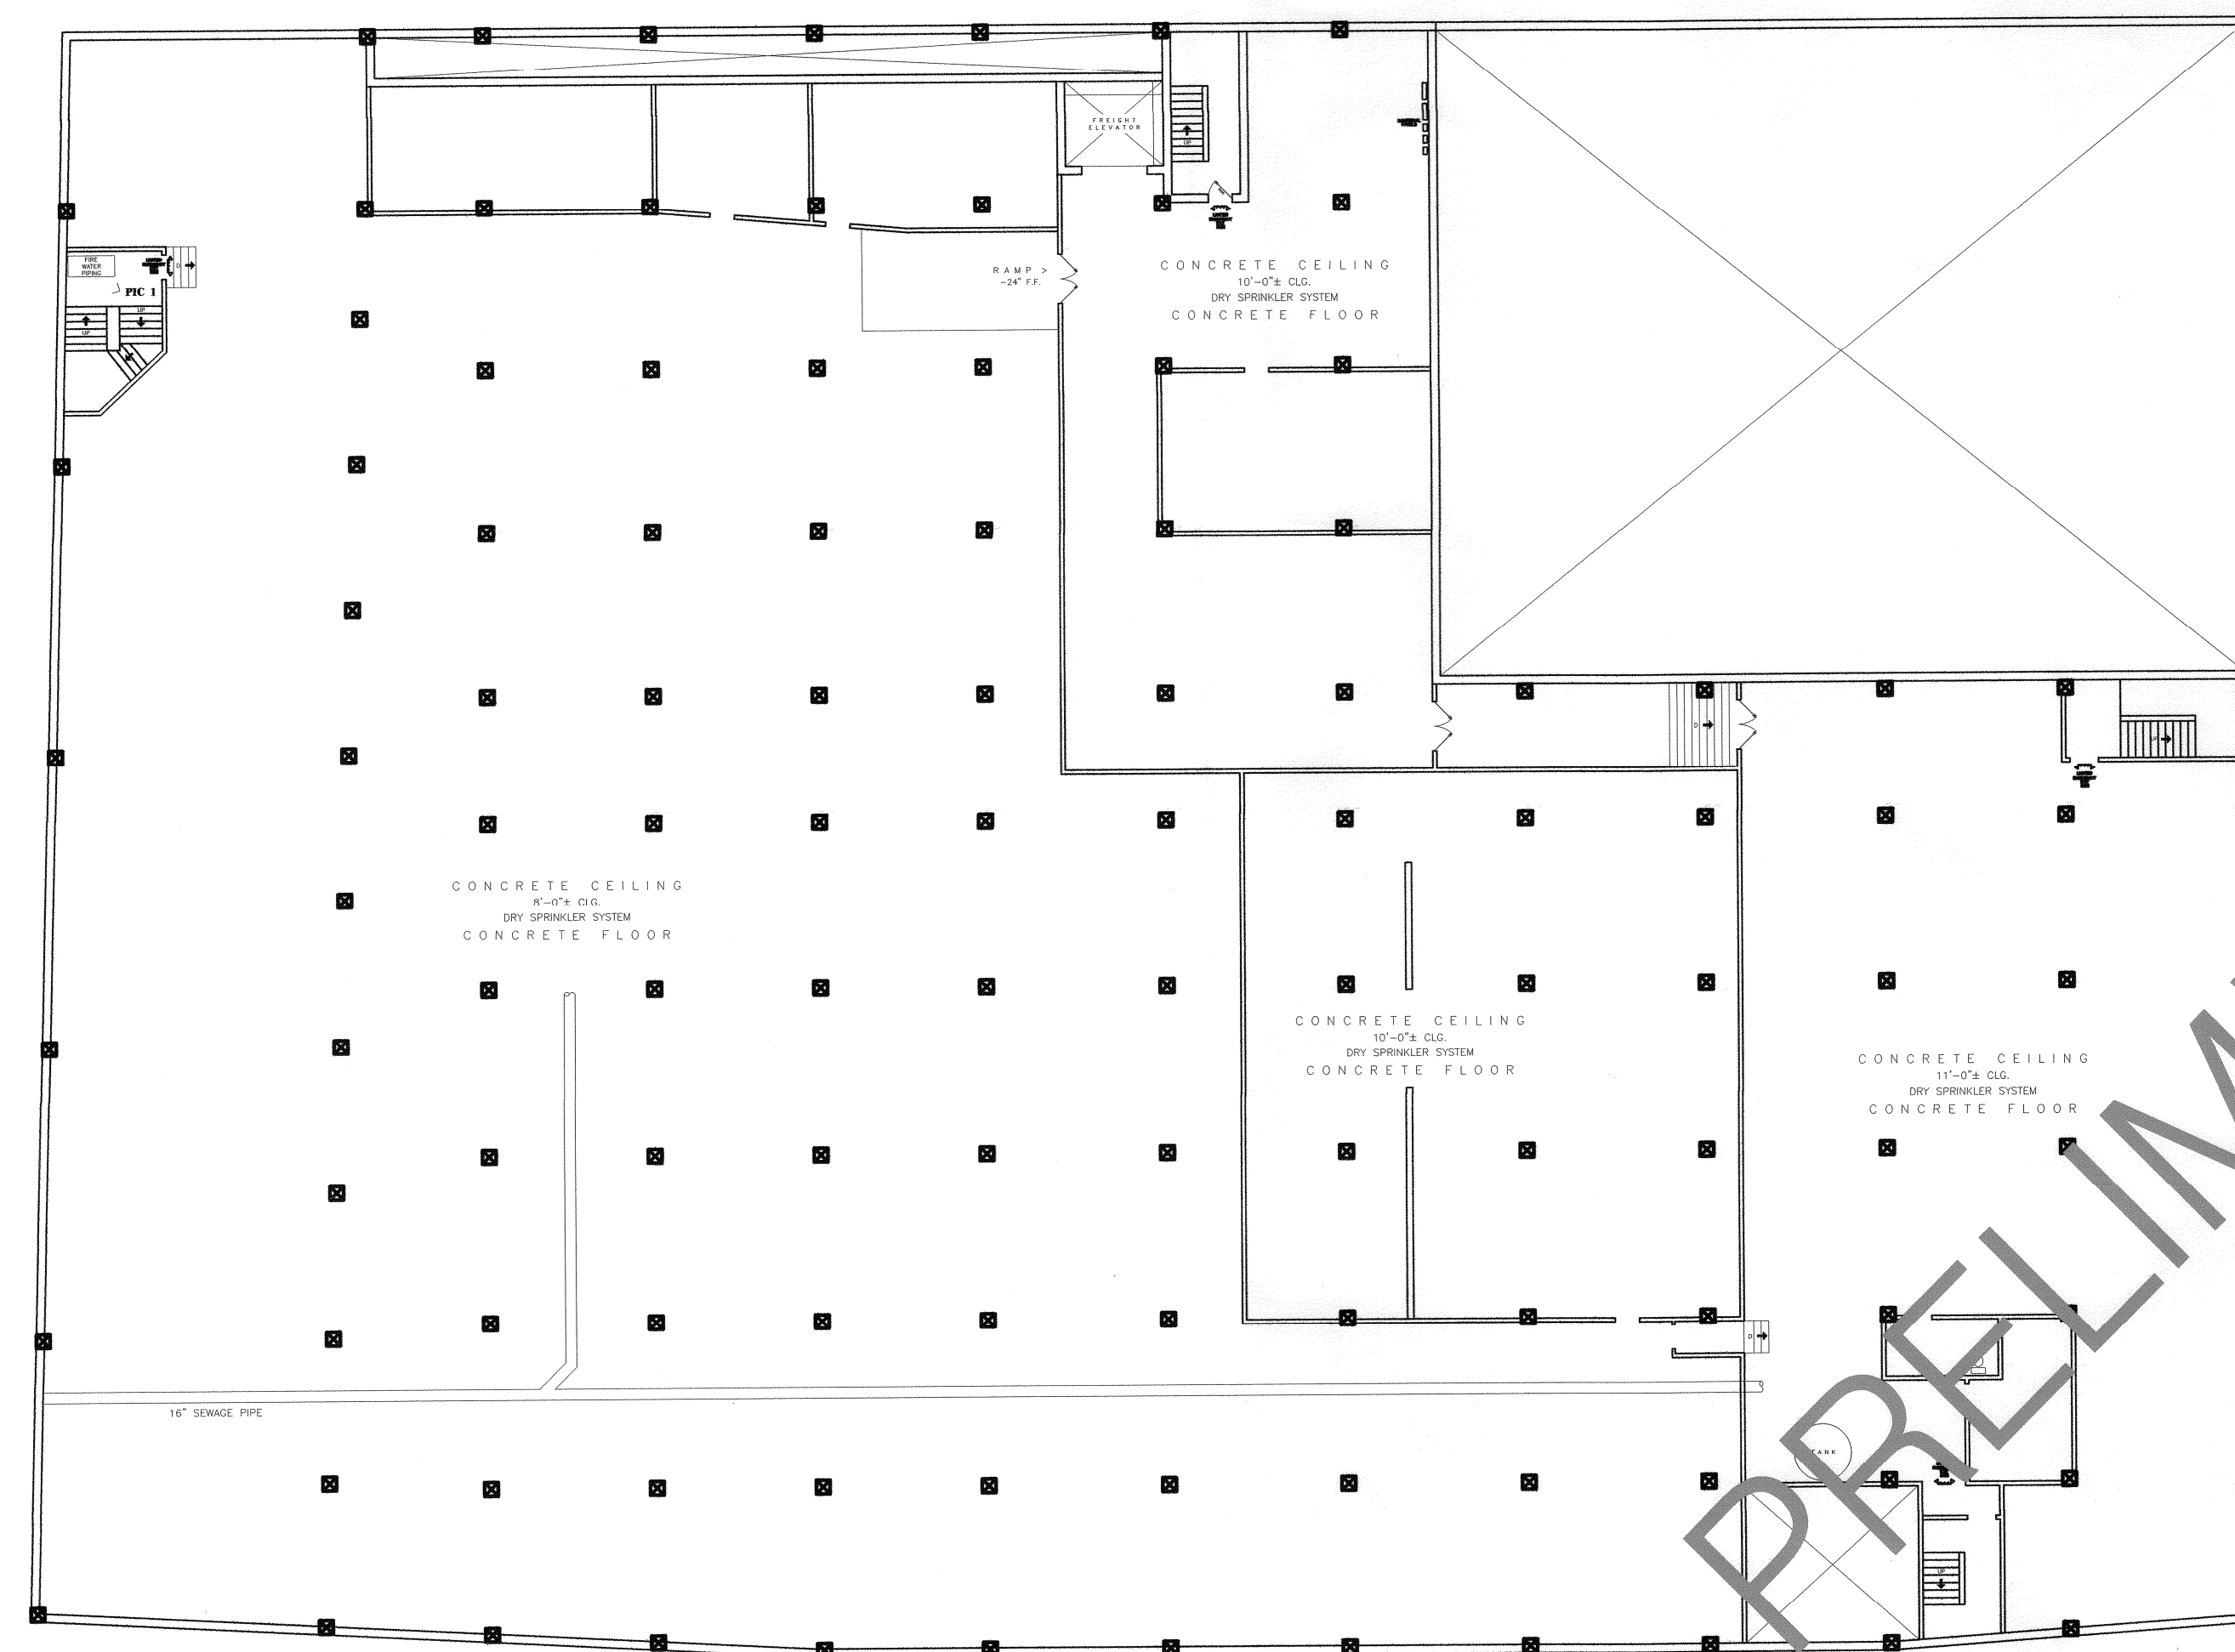
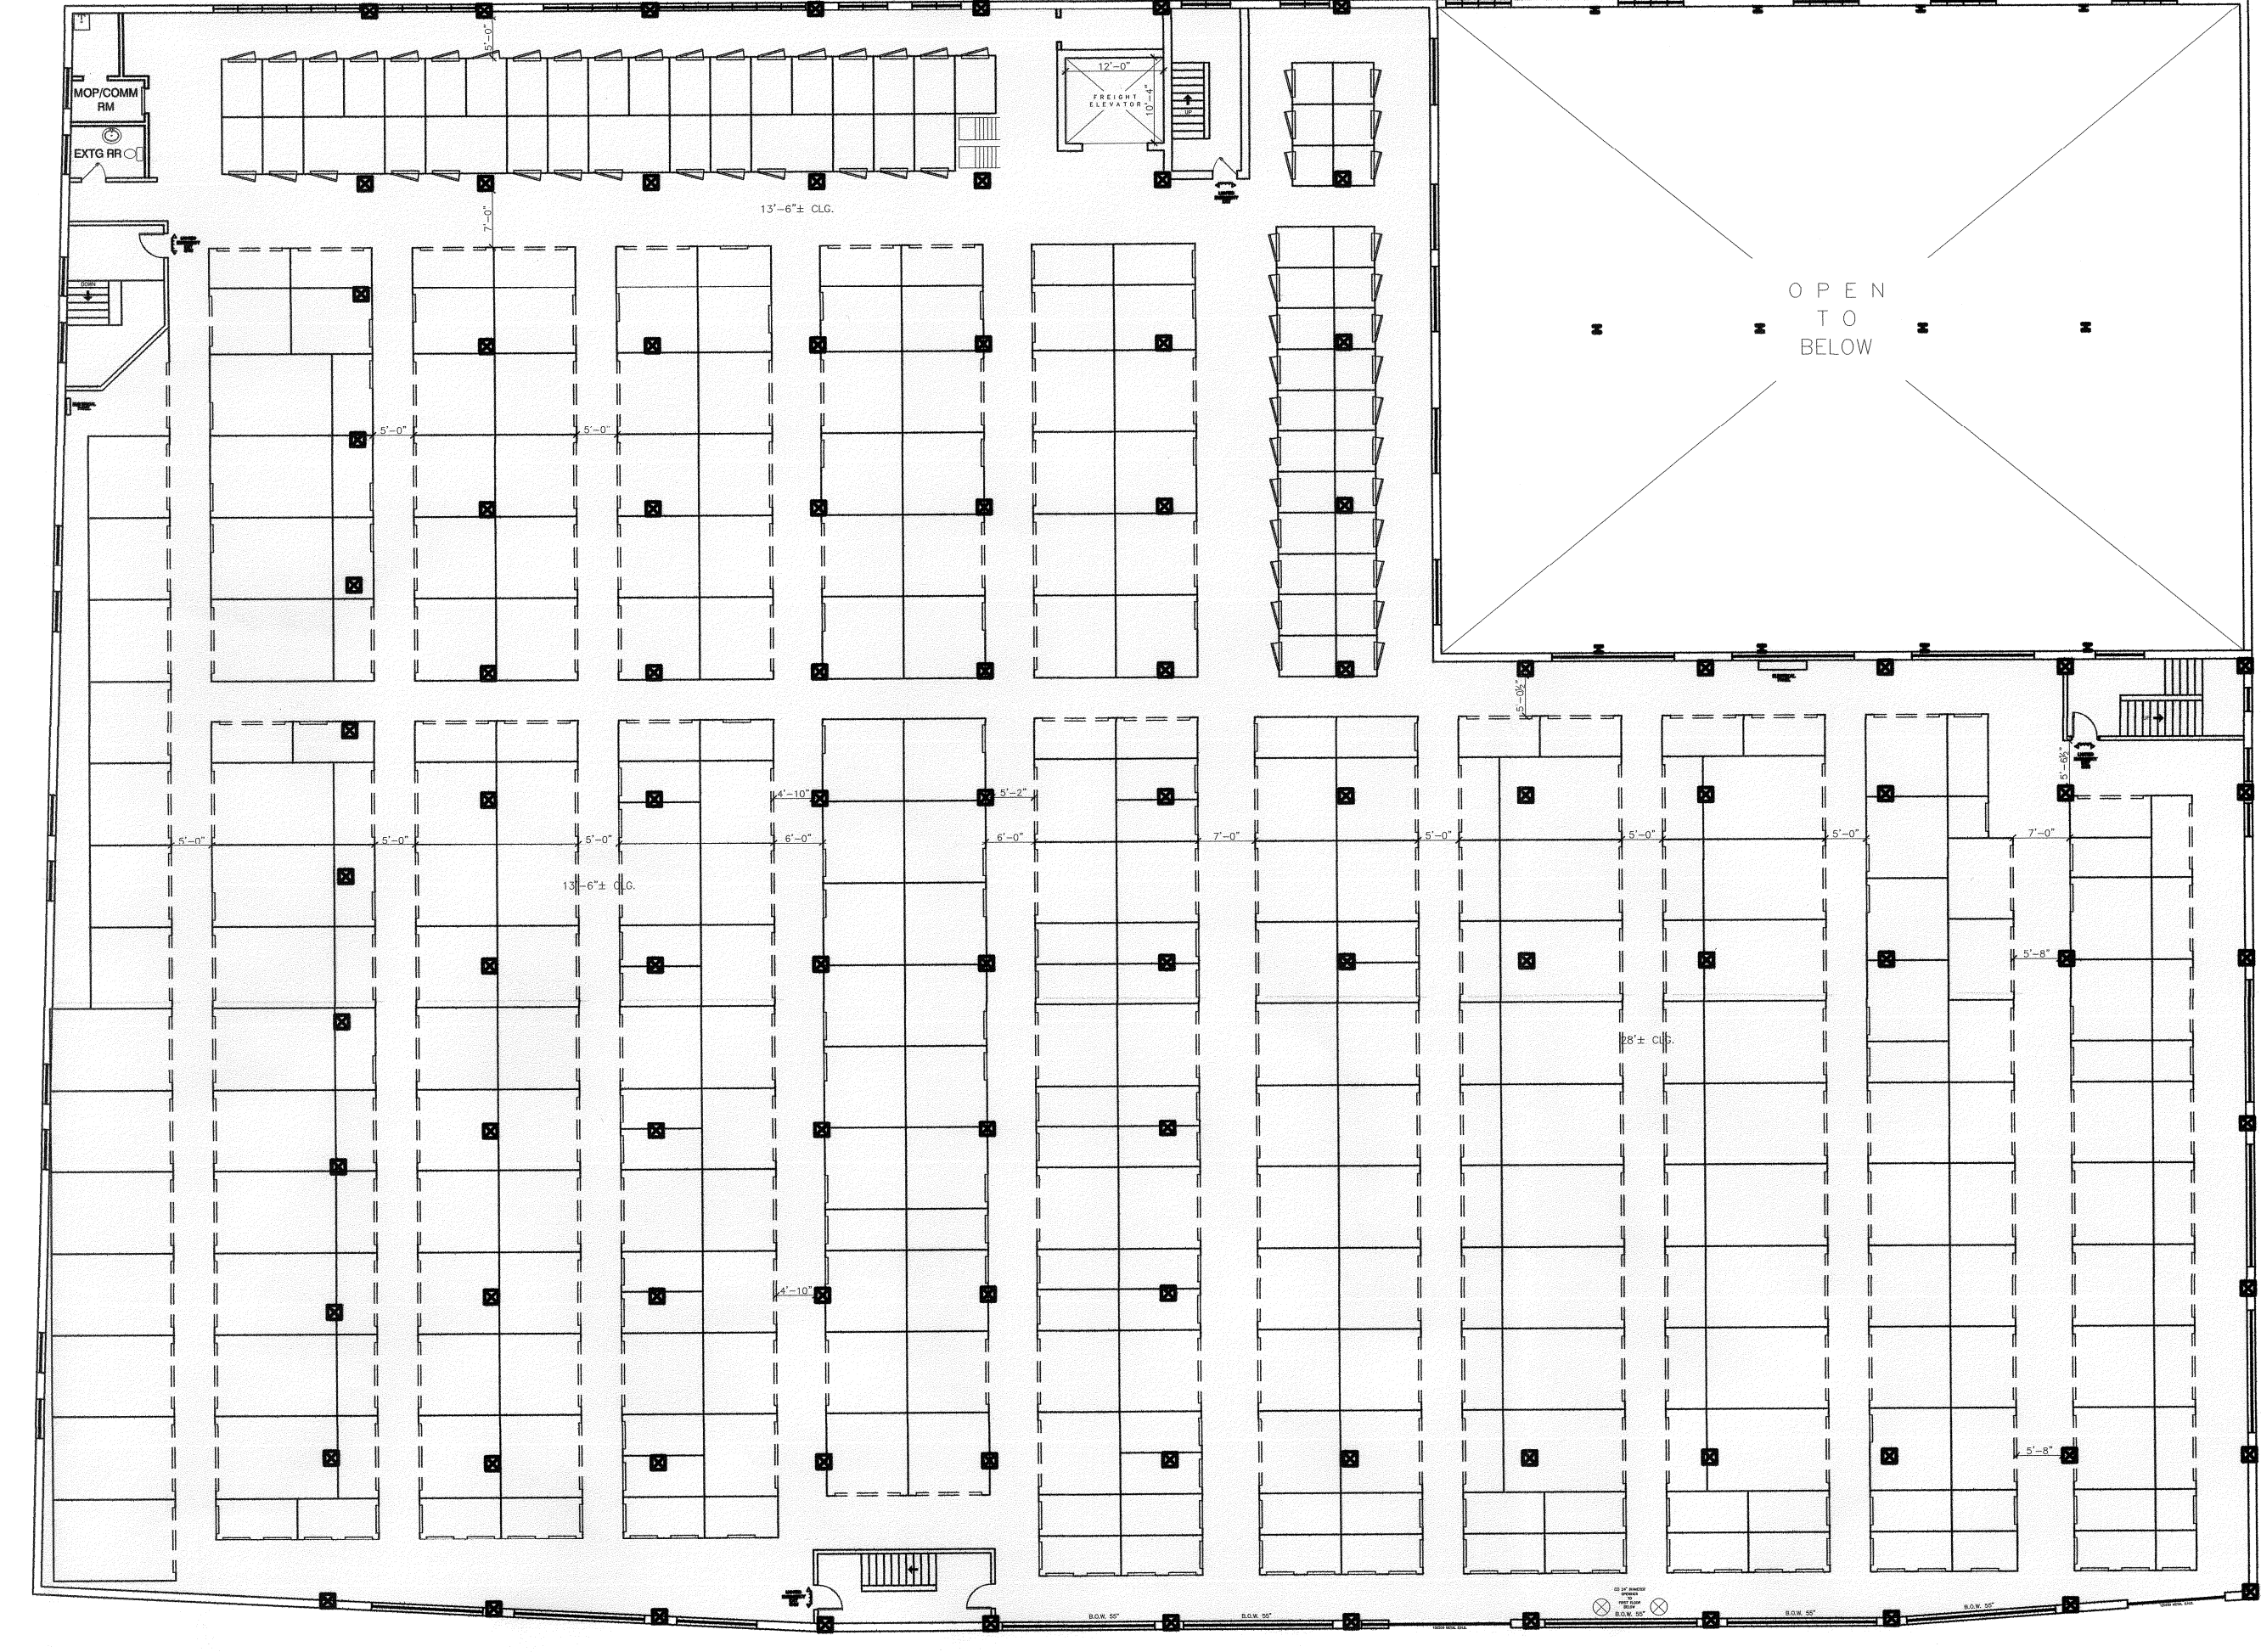


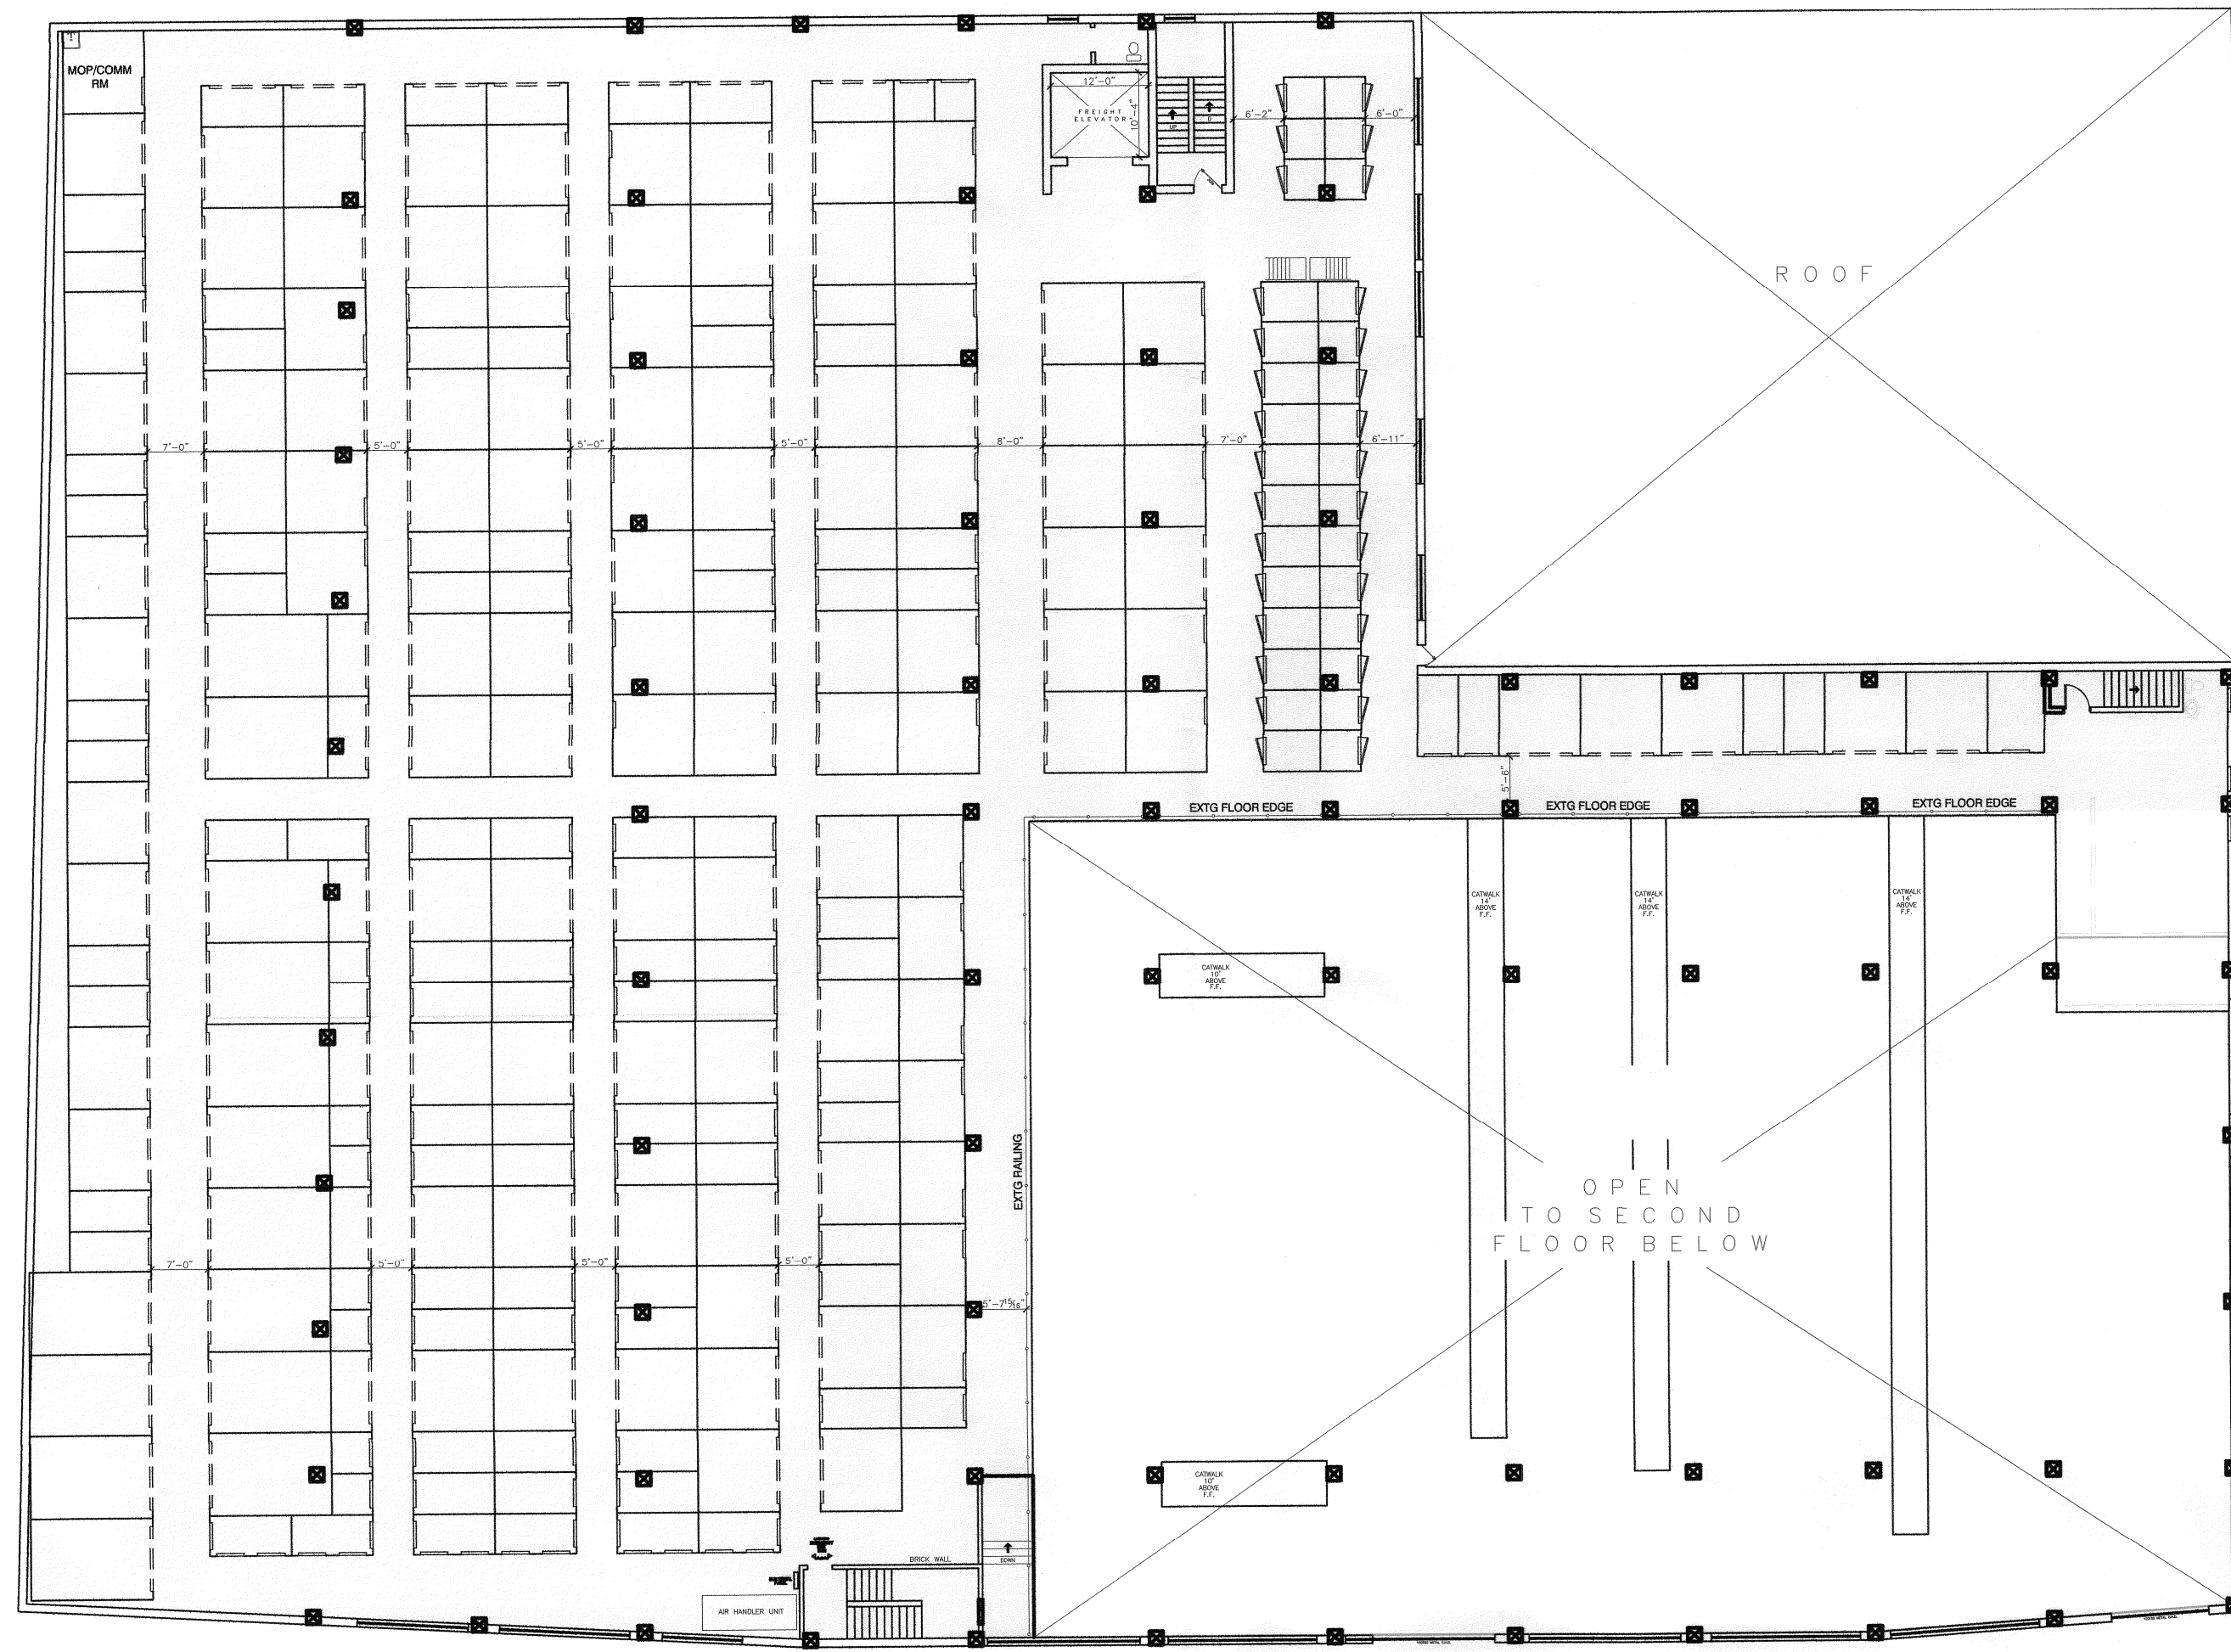

SHEET NOTES:

REVISIONS:

PROFESSIONAL SEAL:

PRELIMINARY DOCUMENTS,
NOT FOR CONSTRUCTION,
FOR INFORMATION ONLY.

ARCHITECT LOGO:

AMERCO
REAL ESTATE COMPANY

CONSTRUCTION DEPARTMENT
2727 NORTH CENTRAL AVENUE
PHOENIX, ARIZONA 85004
P: (602) 263-6502

SITE ADDRESS:
U-Haul of Riverfront Preserve
8 Erie Blvd
Albany, NY 12204

SHEET CONTENTS:
PRELIMINARY
FLOOR PLANS

800072

DRAWN: JRW
CHECKED: NH
DATE: 10/30/2017
A1

800072A1C.DWG