
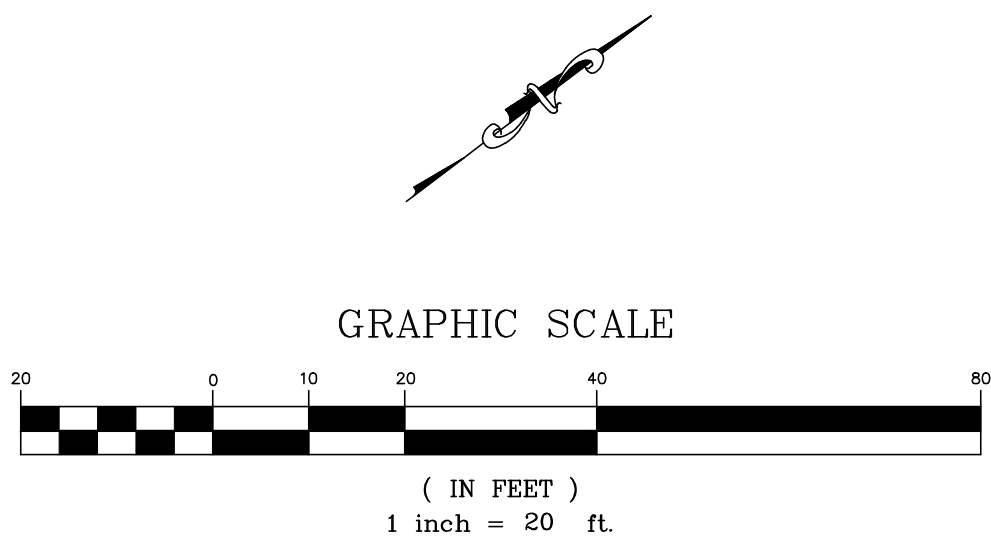


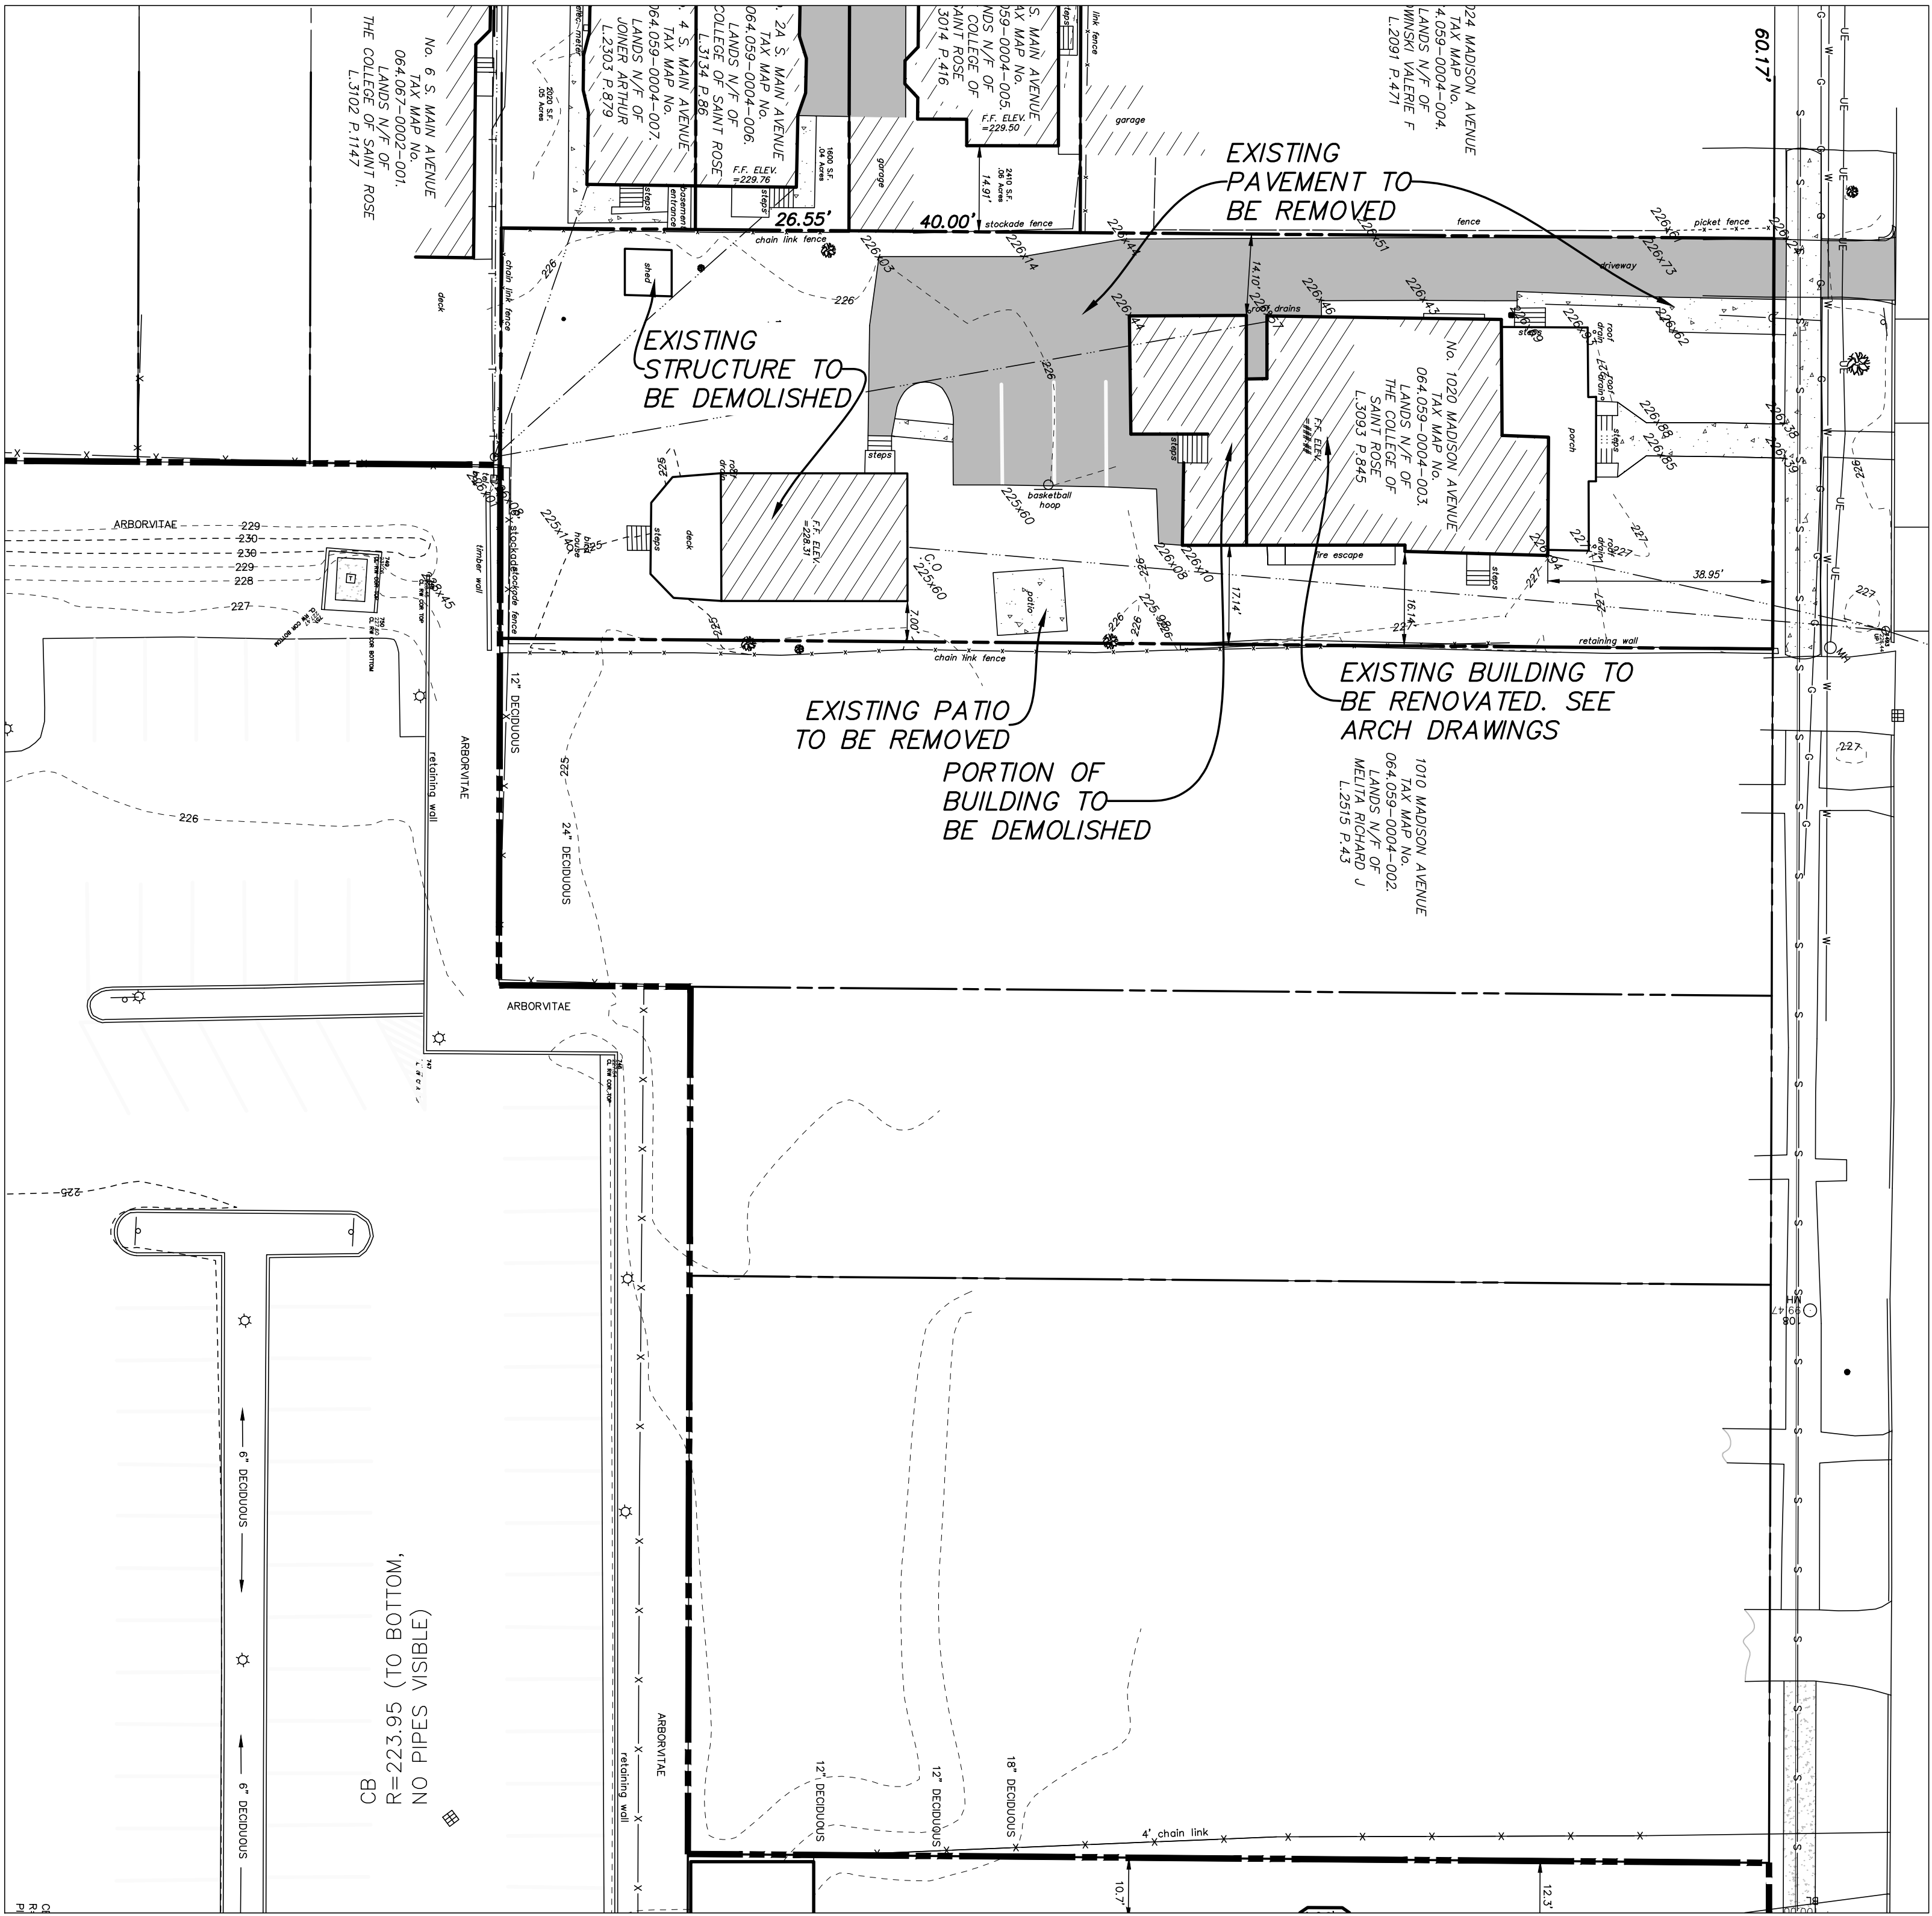

SITE COVERAGE STATISTICS-EXIST.			
description	s.f.	acres	%
gross site area	15630	0.36	100.00
impervious area	7,640	0.18	48.9
building coverage	3,881	0.09	24.8
pavement/sidewalk coverage	3,759	0.09	24.0
pervious area	7,990	0.18	51.1

SITE COVERAGE STATISTICS			
description	s.f.	acres	%
gross site area	15,630	0.36	100.00
impervious area	5,768	0.13	36.9
building coverage	3,609	0.08	23.1
pavement/sidewalk coverage	2,159	0.05	13.8
pervious area	9,862	0.23	63.1

PROPOSED

EXISTING WATER VALVE

EXISTING POLE WITH LIGHT

EXISTING UTILITY POLE

EXISTING SIGN

EXISTING WATER MAIN

EXISTING HYDRANT

EXISTING SANITARY SEWER MAIN

EXISTING STORM SEWER MAIN

EXISTING CATCH BASIN

EXISTING MANHOLE

WATER SHUT OFF

FENCE LINE

EXISTING PAVEMENT

EXISTING CONTOURS

PROPOSED CONTOURS

PROPOSED WATER MAIN

PROPOSED HYDRANT

PROPOSED SEWER MAIN

PROPOSED STORM SEWER

PROPOSED CATCH BASIN

PROPOSED MANHOLE

NEW POROUS PAVEMENT

PROPOSED SIDEWALK AND RAMP

DETECTABLE SURFACE

HANDICAPPED PARKING

STOP BAR

PROPOSED PAVEMENT

TRAFFIC FLOW MARKING

LIMIT OF CLEARING

EXIST. TREE LINE

PROPOSED BUILDING

PROPOSED CURB

PROPOSED LIGHT POLE

RETAINING WALL

ADA RAMP

DETECTABLE SURFACE

DETAIL/SHEET NUMBER

WITH GUIDE RAIL OR FALL PREVENTION FENCE AS NOTED ON THE DRAWING

DETECTABLE SURFACE

HERSHBERG & HERSHBERG
Consulting Engineers and Land Surveyors
18 Locust Street
Albany, New York 12203

ALTERATION OF THIS DOCUMENT EXCEPT BY A LICENSED PROFESSIONAL ENGINEER OR LAND SURVEYOR, IS ILLEGAL



DATE

REMARKS

REVISIONS

DEMOLITION PLAN - COLLEGE OF ST. ROSE
1020 MADISON AVENUE
ALBANY NY

FILE: 1801019
SCALE: AS SHOWN
BY: AS
CHECK: DBRH
DATE: 11/23/19
REVISION: 1

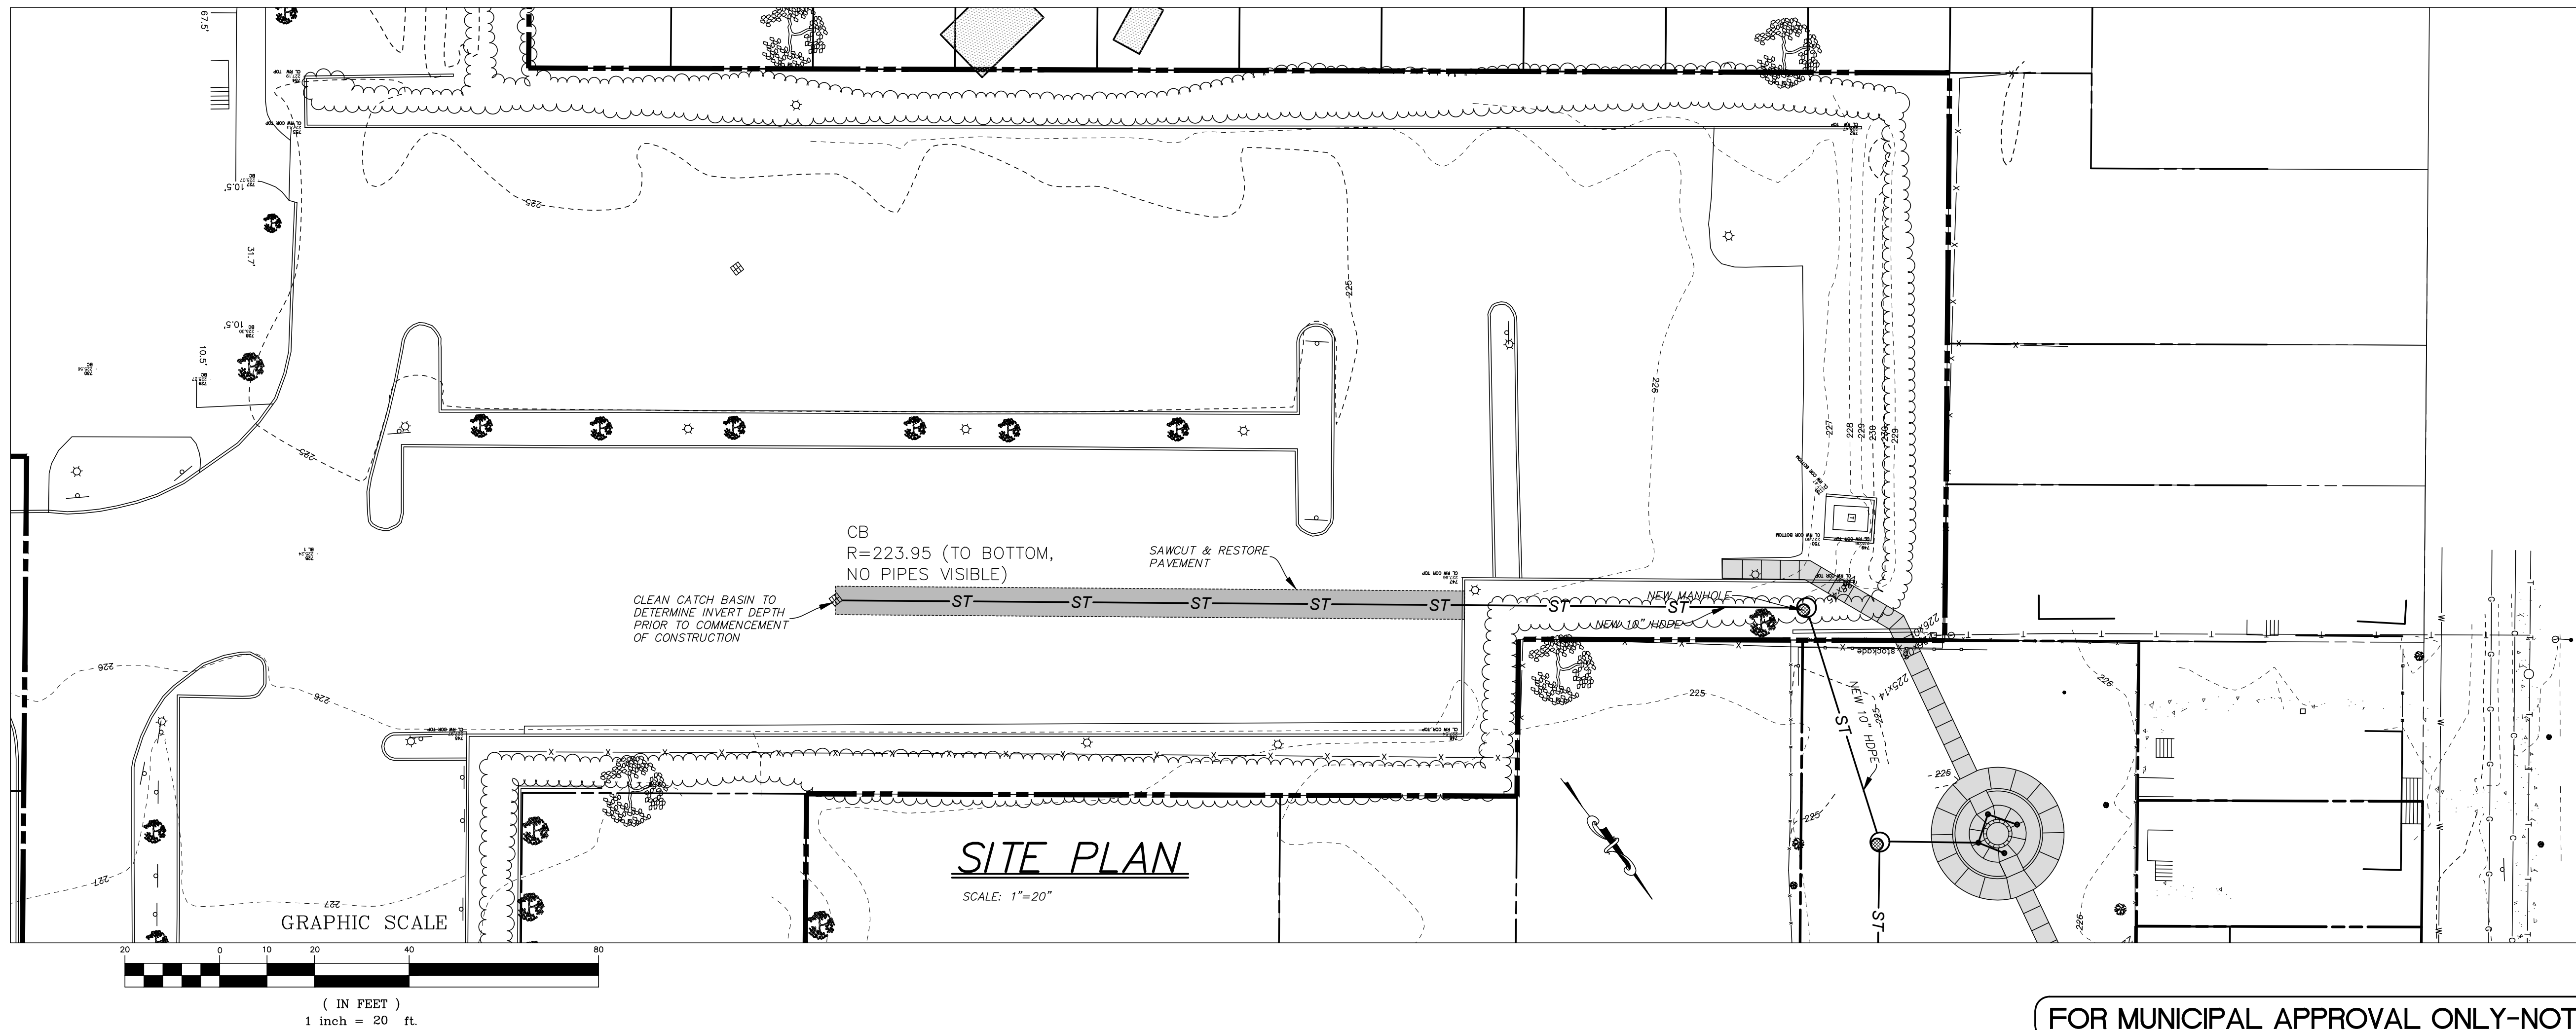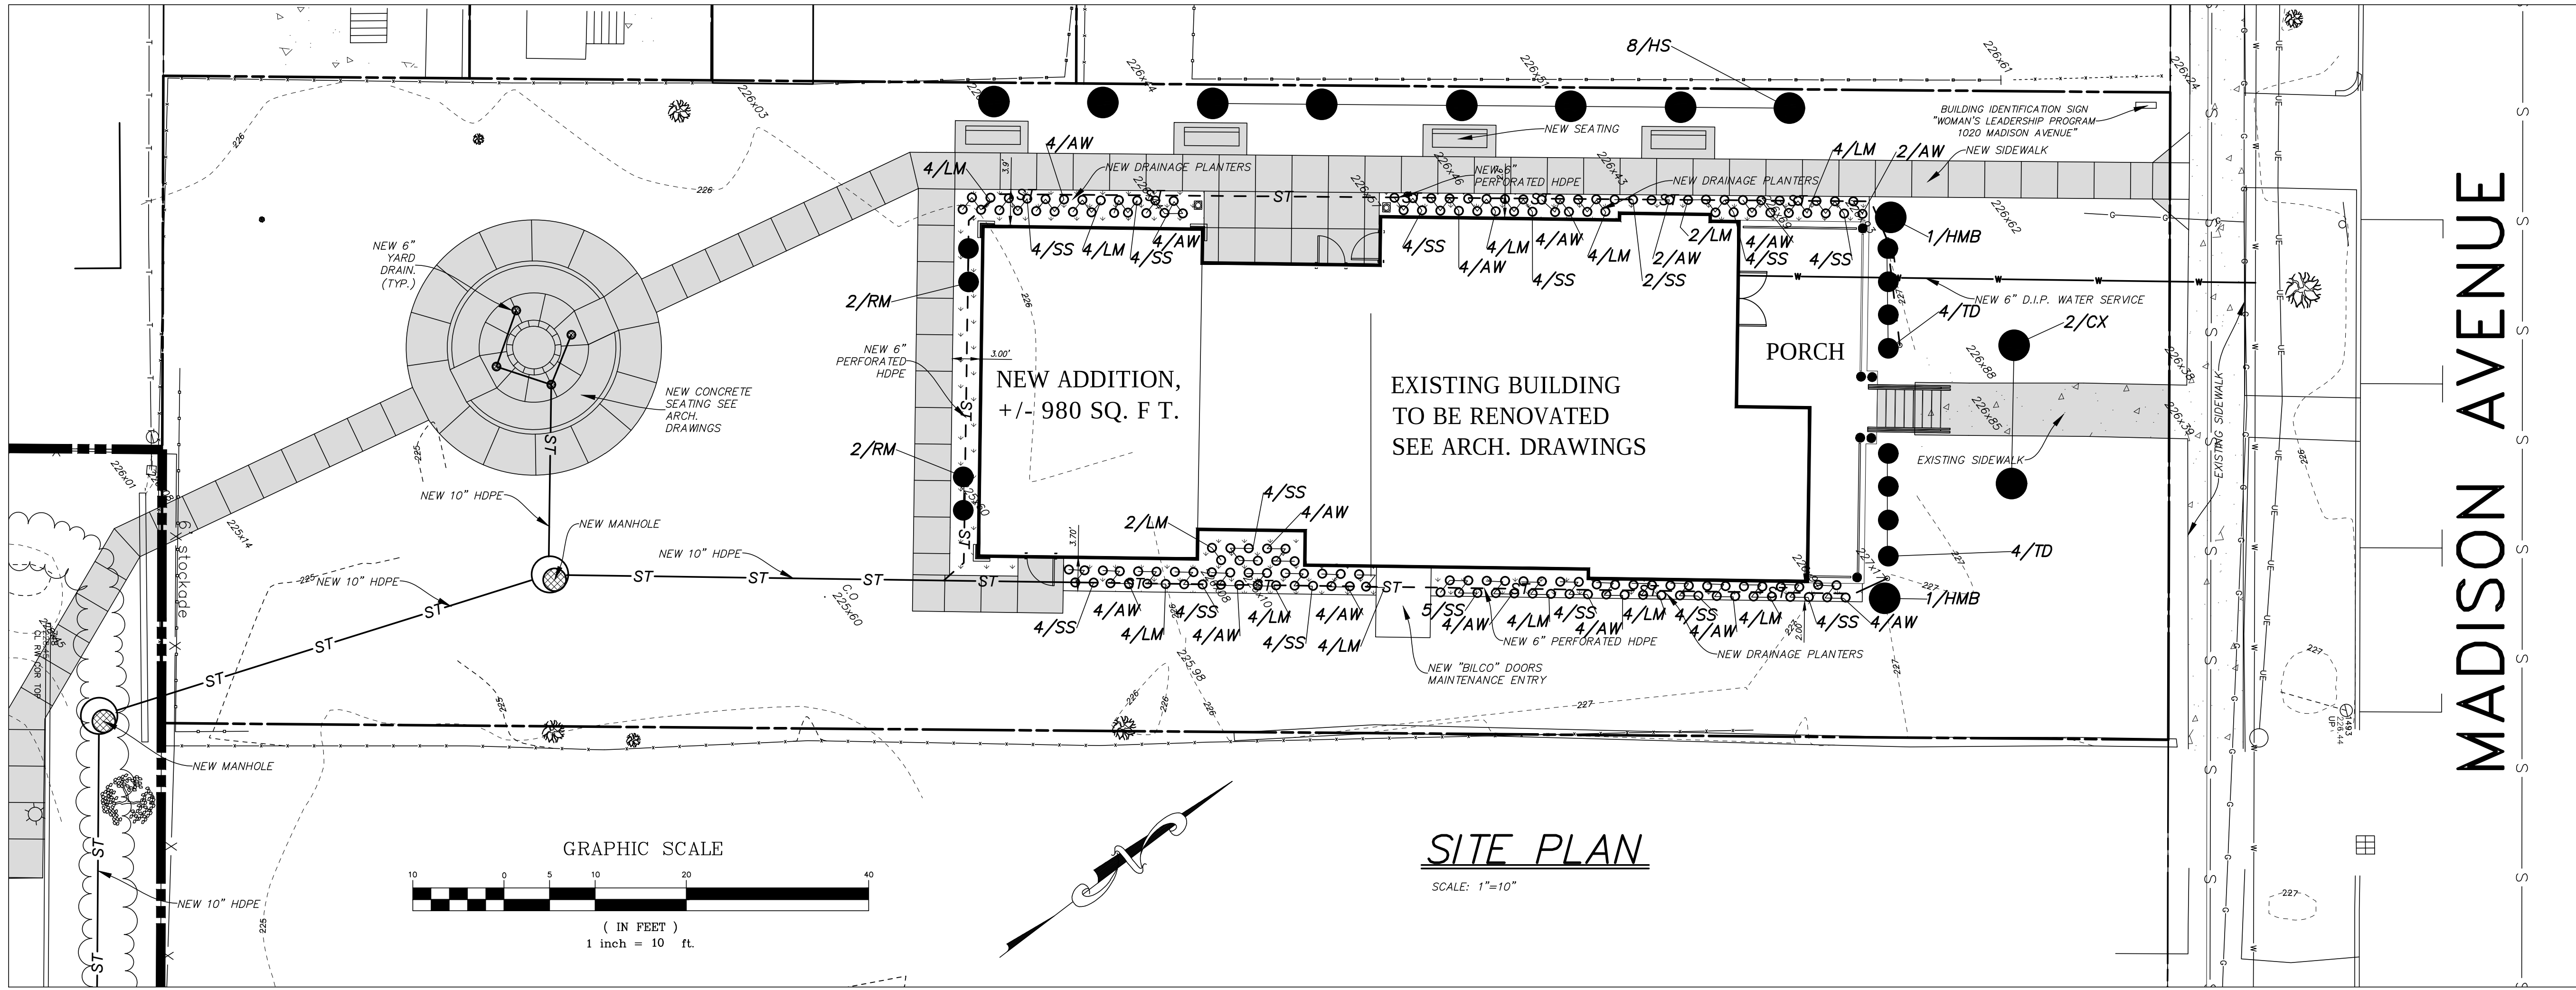

- PROPOSED**
- WV EXISTING WATER VALVE
 - EXISTING POLE WITH LIGHT
 - EXISTING UTILITY POLE
 - EXISTING SIGN
 - W EXISTING WATER MAIN
 - EXISTING HYDRANT
 - S EXISTING SANITARY SEWER MAIN
 - ST EXISTING STORM SEWER MAIN
 - CB OR CB EXISTING CATCH BASIN
 - MH EXISTING MANHOLE
 - WATER SHUT OFF
 - X FENCE LINE
 - EXISTING PAVEMENT
 - 199 EXISTING CONTOURS
 - 200 PROPOSED CONTOURS
 - 201 PROPOSED WATER MAIN
 - PROPOSED HYDRANT
 - S PROPOSED SEWER MAIN
 - ST PROPOSED STORM SEWER
 - PROPOSED CATCH BASIN
 - PROPOSED MANHOLE
 - NEW POROUS PAVEMENT
 - PROPOSED SIDEWALK AND HANDICAPPED RAMP
 - DETECTABLE SURFACE
 - HANDICAPPED PARKING
 - STOP BAR
 - PROPOSED PAVEMENT
 - TRAFFIC FLOW MARKING
 - LIMIT OF CLEARING
 - EXIST. TREE LINE
 - PROPOSED BUILDING
 - PROPOSED CURB
 - PROPOSED LIGHT POLE
 - RETAINING WALL
 - WITH GUIDE RAIL OR FALL PREVENTION FENCE AS NOTED ON THE DRAWING
 - DETECTABLE SURFACE
 - ADA RAMP
 - DETAIL/SHEET NUMBER

FOR MUNICIPAL APPROVAL ONLY-NOT INTENDED FOR CONSTRUCTION

HERSHBERG & HERSHBERG
Consulting Engineers and Land Surveyors
18 Locust Street
Albany, New York 12203

ALTERATION OF THIS DOCUMENT EXCEPT BY A LICENSED PROFESSIONAL ENGINEER OR LAND SURVEYOR, IS ILLEGAL

DATE	REMARKS
1/20/19 <td>BUILDING ID. SIGN ADDED</td>	BUILDING ID. SIGN ADDED

REVISIONS

NO.	DATE	DESCRIPTION

SITE PLAN - COLLEGE OF ST. ROSE
1020 MADISON AVENUE
ALBANY NY

FILE: 190019 SCALE: AS SHOWN BY: AS GJK: DRH 1/21/19 190019-1

03

