WALL & PARTITION TYPES

1 INTERIOR WALL
5/8" GYP BD TO CLG BOTH SIDES (MR GYP BD @ ALL WET AREAS)
2X4 WOOD STUDS @ 16" O.C.

2 INTERIOR WALL
5/8" GYP BD TO CLG BOTH SIDES (MR GYP BD @ ALL WET AREAS)
2X4 WOOD STUDS @ 16" O.C.
3-1/2" BATT INSUL (R-15 MIN)

3 INTERIOR WALL
5/8" GYP BD TO CLG BOTH SIDES (MR GYP BD @ ALL WET AREAS)
2X6 WOOD STUDS @ 16" O.C.
5 1/2" BATT INSUL (R-21 MIN)

3A INTERIOR WALL
1/2" GYP BD TO CLG BOTH SIDES STAGGERED 2X4 WOOD STUDS @ 24" O.C. ON 2X6 PLATE
5 1/2" BATT INSUL (R-21 MIN)

4 EXTERIOR WALL
HARDIE BOARD SIDING
AIR INFILTRATION BARRIER
7/16" OSB BOARD
2X6 WOOD STUDS @ 12" O.C.
5 1/2" BATT INSUL (R-21 MIN)
VAPOR BARRIER
5/8" GYP BD (MR GYP BD @ ALL WET AREAS)*

4A EXTERIOR WALL
HARDIE BOARD SIDING
AIR INFILTRATION BARRIER
5/8" TYPE X GYP SHEATHING
7/16" OSB BOARD
2X6 WOOD STUDS @ 12" O.C.
5 1/2" BATT INSUL (R-21 MIN)
VAPOR BARRIER
5/8" TYPE X GYP BD (MR GYP BD @ ALL WET AREAS)*

5 EXTERIOR WALL
4" WIDE VINYL SIDING
AIR INFILTRATION BARRIER
5/8" TYPE X GYP SHEATHING
7/16" OSB BOARD
2X6 WOOD STUDS @ 16" O.C.
5 1/2" BATT INSUL (R-21 MIN)
VAPOR BARRIER
5/8" GYP BD

6 INTERIOR WALL
2X6 WOOD STUDS @ 12" O.C.
5 1/2" BATT INSUL (R-21 MIN)
5/8" TYPE X GYP BD ON BOTH SIDES (MR GYP BD @ ALL WET AREAS)*

* MR GYP BD @ ALL WET AREAS: BATHROOMS, LAUNDRY/ MECH ROOM

DOOR SCHEDULE

	DOOR							FRAME			HARDWARE		
MK	QTY	WIDTH	HGT	THK	TYPE	MAT	CORE	TYPE	MAT	LABEL	MK SET	LABEL	REMARKS
Ø1	1	3'-Ø"	6'-8"	1 3/4"	A	WD	SC	1	WD	-	Ø1 1	-	ENTRY WITH SIDE LIGHT
Ø2	1	4'-Ø"	6'-8"	1 3/4"	B	WD	SC	-	-	-	Ø2 2	-	PASSAGE
Ø3	3	3'-Ø"	6'-8"	1 3/4"	B	WD	SC	-	-	-	Ø3 3	-	ENTRY
Ø4	3	2'-6"	6'-8"	1 3/8"	C	WD	HC	2	WD	-	Ø4 3	-	PASSAGE
Ø5	3	3'-Ø"	6'-8"	1 3/8"	C	WD	HC	2	WD	-	Ø5 3	-	PASSAGE
Ø6	3	3'-6"	6'-8"	1 3/4"	A	WD	HC	3	WD	-	Ø6 1	-	PASSAGE
Ø7	3	3'-Ø"	6'-8"	1 3/8"	C	WD	SC	2	WD	-	Ø7 3	-	PRIVATE
Ø8	3	3'-Ø"	6'-8"	1 3/8"	C	WD	SC	2	WD	-	Ø8 3	-	PRIVATE
Ø9	3	2'-4"	6'-8"	1 3/8"	C	WD	HC	2	WD	-	Ø9 3	-	DUMMY
10	3	3'-Ø"	6'-8"	1 3/8"	C	WD	HC	2	WD	-	10 3	-	DUMMY
11	3	2'-10"	6'-8"	1 3/8"	C	WD	SC	2	WD	-	11 3	-	PRIVATE
12	3	3'-Ø"	6'-8"	1 3/8"	C	WD	SC	2	WD	-	12 3	-	PRIVATE
13	3	4'-Ø"	6'-8"	1 3/4"	D	WD	HC	4	WD	-	13 4	-	DUMMY
14	1	3'-Ø"	6'-8"	1 3/4"	D	WD	HC	4	WD	-	14 4	-	PASSAGE
15	1	3'-Ø"	6'-8"	1 3/4"	D	WD	HC	4	WD	-	15 1	-	PASSAGE

WINDOW SCHEDULE

MK	QTY	WIDTH	HEIGHT	TYPE	MAT	GLASS	MANUFACTURER	MODEL*	REMARKS
A	5	3'-Ø"	6'-Ø"	DH	WD	-	ANDERSON	400 SER.	
B	3	3'-Ø"	5'-Ø"	DH	WD	-	ANDERSON	400 SER.	
C	6	5'-Ø"	5'-Ø"	DH	WD	-	ANDERSON	400 SER.	EGRESS

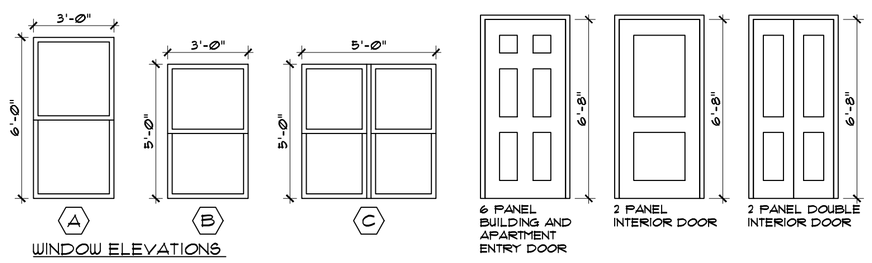

WINDOW ELEVATIONS

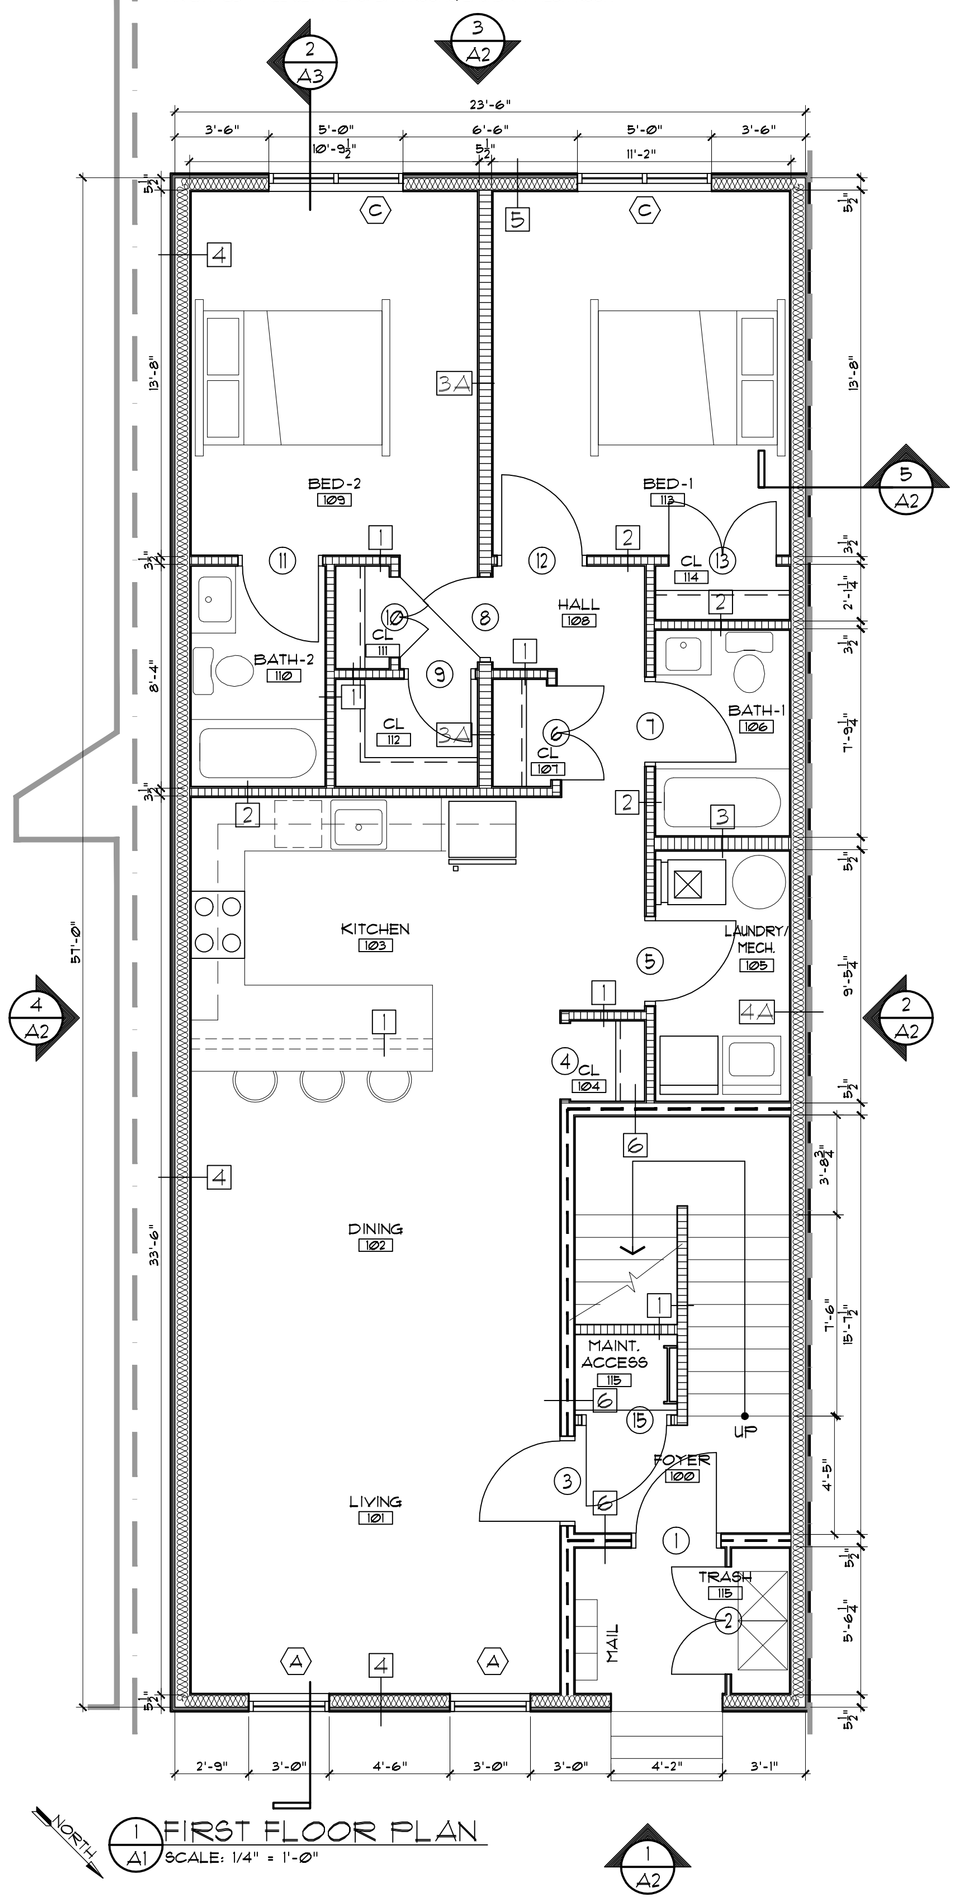

1 A1 FIRST FLOOR PLAN
SCALE: 1/4" = 1'-Ø"

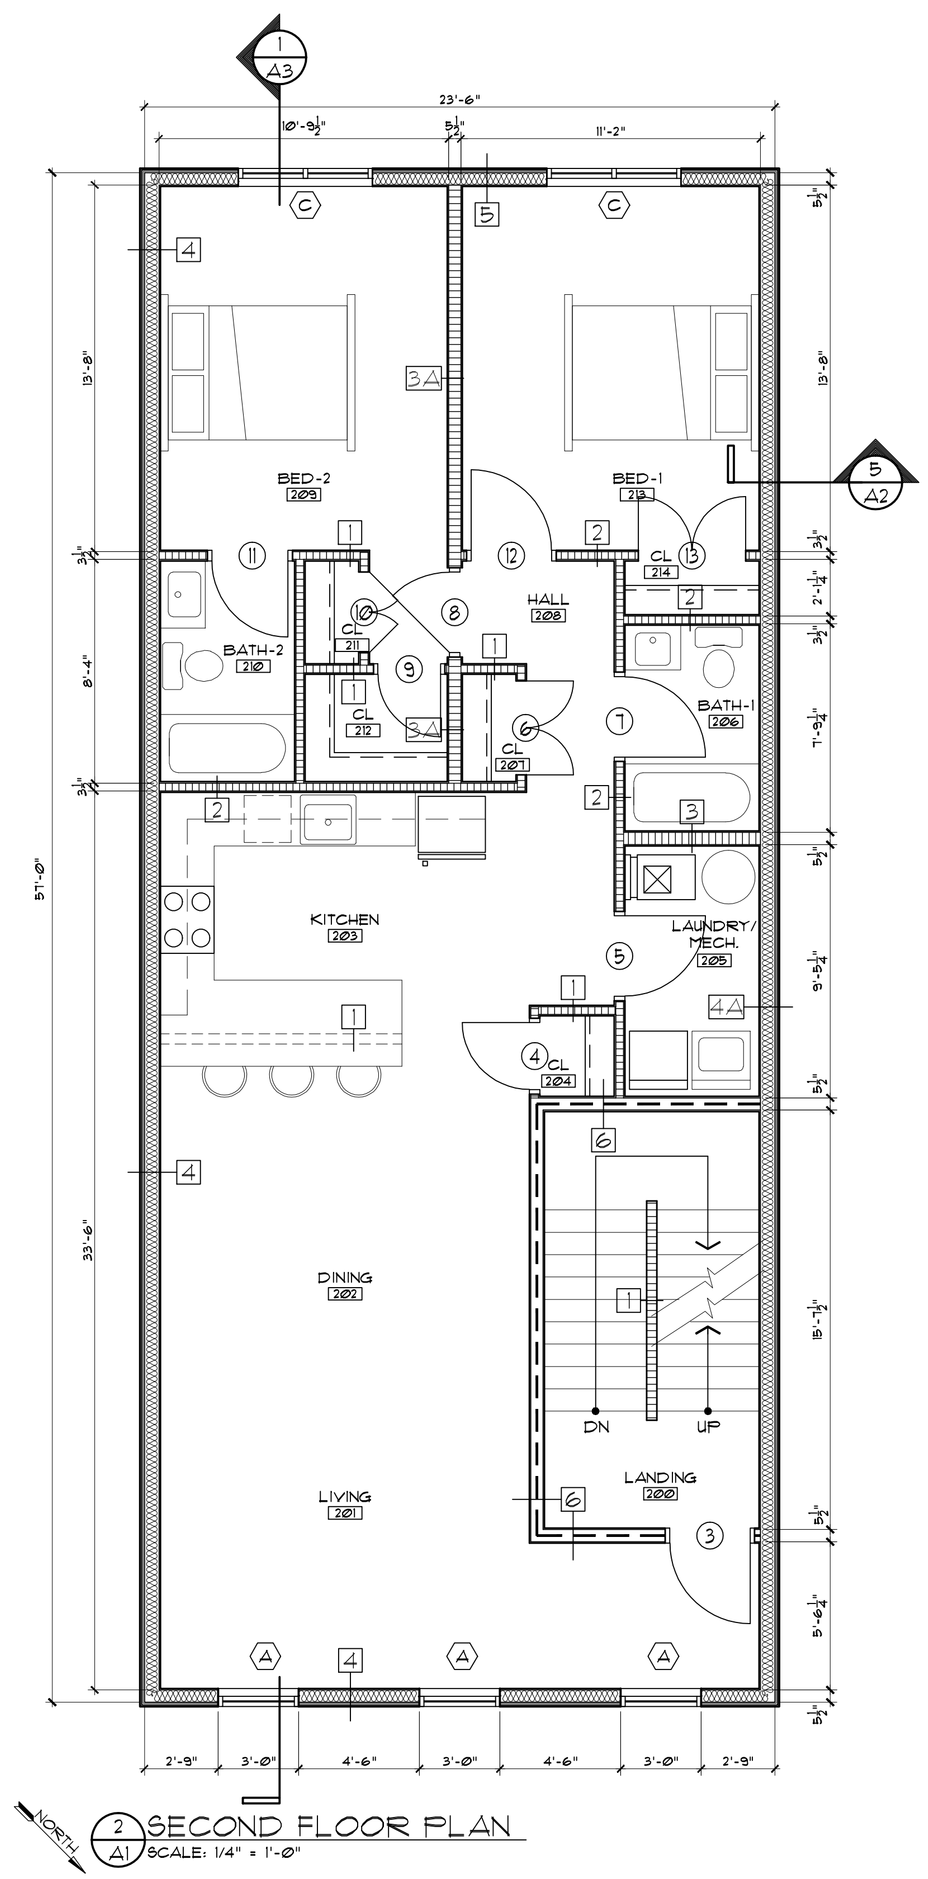

2 A1 SECOND FLOOR PLAN
SCALE: 1/4" = 1'-Ø"

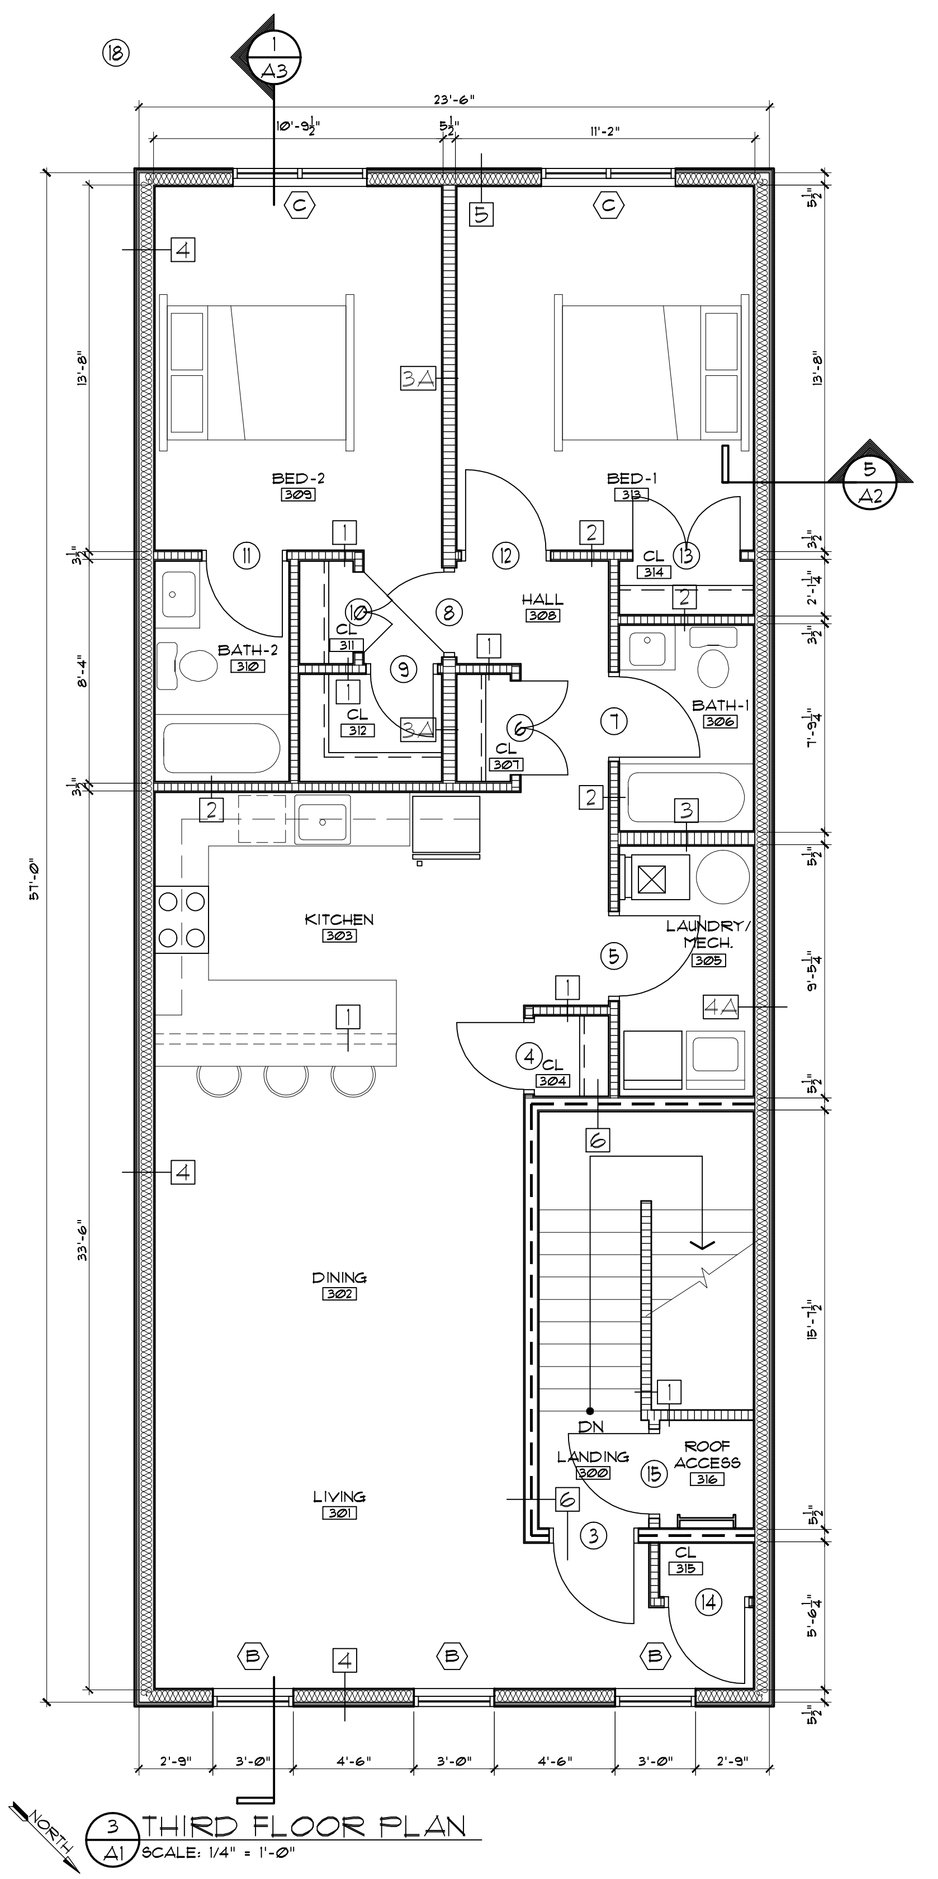

3 A1 THIRD FLOOR PLAN
SCALE: 1/4" = 1'-Ø"

FLOOR PLANS

DATE: 05/14/18
REVISED:
REVISED: 07/20/18 10:59:16 AM
FILE NAME: Kay Madison\ A1 Floor Plans.dwg
X-Refs: Base Floor Plans.dwg

PROJECT NO:
DESIGNED BY:
DRAWN BY:
CHECKED BY:
SCALE: AS NOTED
NOTES:

HARRIS A. SANDERS ARCHITECTS, P.C.
252 WASHINGTON AVENUE, ALBANY, NEW YORK 12210

NEW CONSTRUCTION
MADISON AVE APARTMENTS
364 MADISON AVENUE
ALBANY, NEW YORK

SHEET NO:
A1
OF: