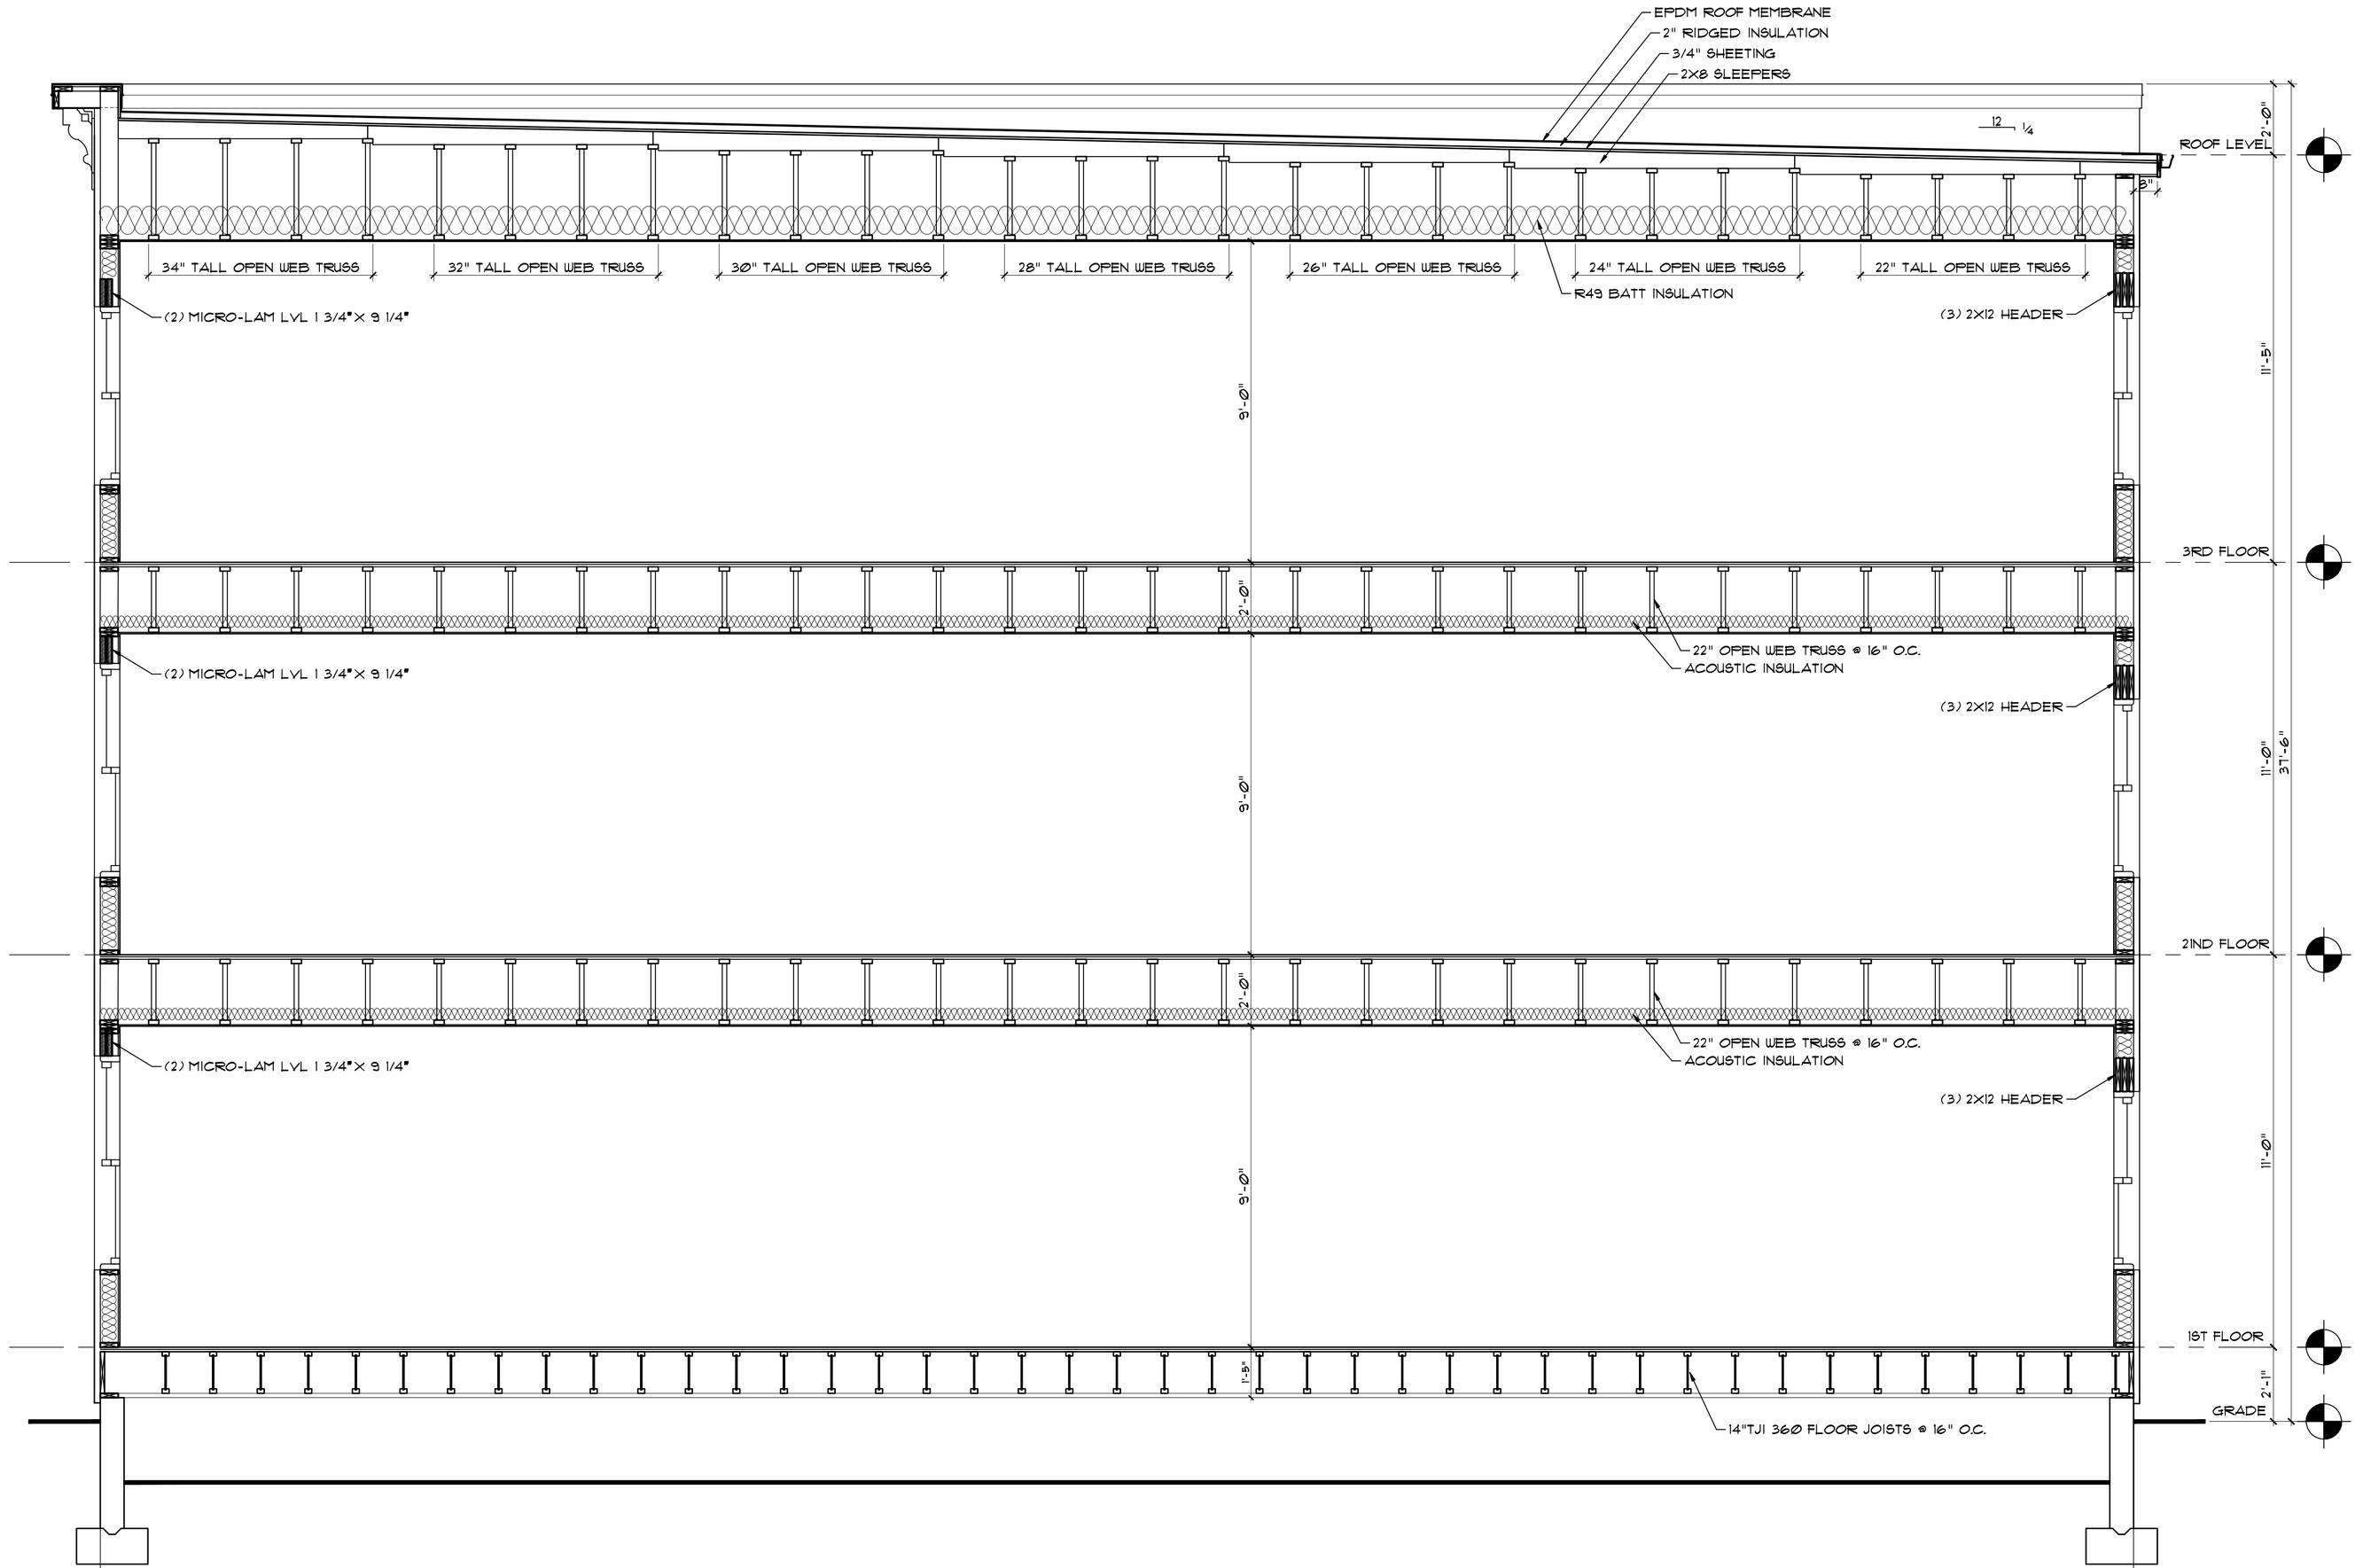

1/A3 PROPOSED EXTERIOR ELEVATION
SCALE: 1/4" = 1'-0"

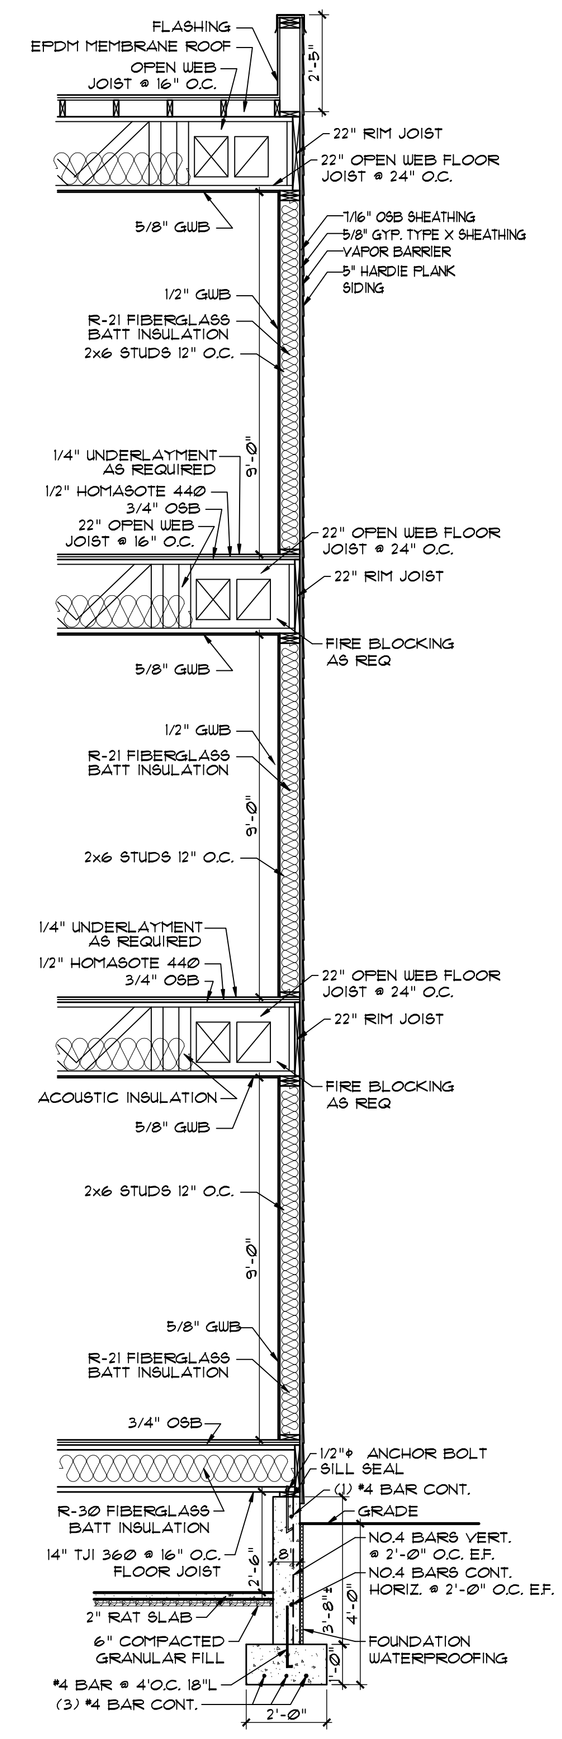

2/A3 WALL SECTION
SCALE: 3/8" = 1'-0"

PLOTTED: 07/20/18 10:59:59 AM
FILE NAME: Kay Madison\ A1 Floor Plans.dwg
X-Refs: Base Floor Plans.dwg

DATE: 05/14/18
REVISED:

PROJECT NO:
DESIGNED BY:
DRAWN BY:
CHECKED BY:
SCALE: AS NOTED
NOTES:

BUILDING & WALL SECTION

HARRIS A. SANDERS
ARCHITECTS, P.C.
252 WASHINGTON AVENUE, ALBANY, NEW YORK 12210

NEW CONSTRUCTION
MADISON AVE APARTMENTS
364 MADISON AVENUE
ALBANY, NEW YORK

SHEET NO:
A3
OF: