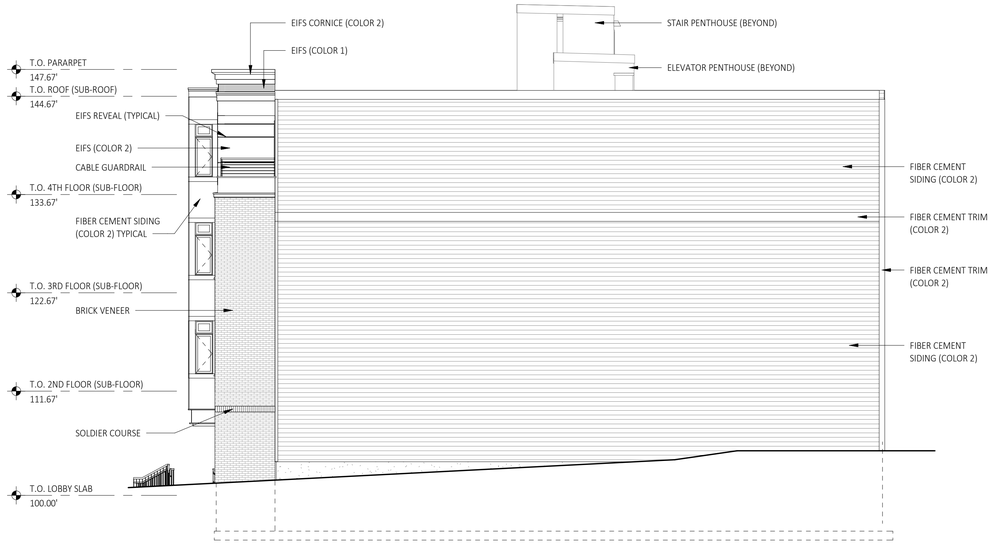

2 / A200 East Building Elevation

SCALE: 1/8" = 1'-0"

1 / A200 South Building Elevation

SCALE: 1/8" = 1'-0"

C2 ARCHITECTURE, PC
WWW.C2-DESIGNGROUP.COM
340 BROADWAY | SCHENECTADY, NY 12305 | 518.320.8250

STAMP:

Schematic Design

No.	SUBMITTAL / REVISION	DATE:

Building Elevation

PROJECT:
New Apartment Building For:
The Reserve At Park South 2
86 Dana Avenue
Albany, NY 12208

DRAWN BY:	C2 Architecture
DATE:	12/26/2018
SCALE:	AS NOTED
JOB NO:	1831.00
SHEET:	A200

Copyright © 2018, C2| ARCHITECTURE, PC. The material and ideas contained in this document are confidential and are the proprietary property of C2 ARCHITECTURE, PC. These materials and ideas shall not be released or otherwise made available to any third party, or reproduced in whole or in part, without the express written consent of C2 ARCHITECTURE, PC

PLOT DATE: 12/26/2018 4:51:25 PM

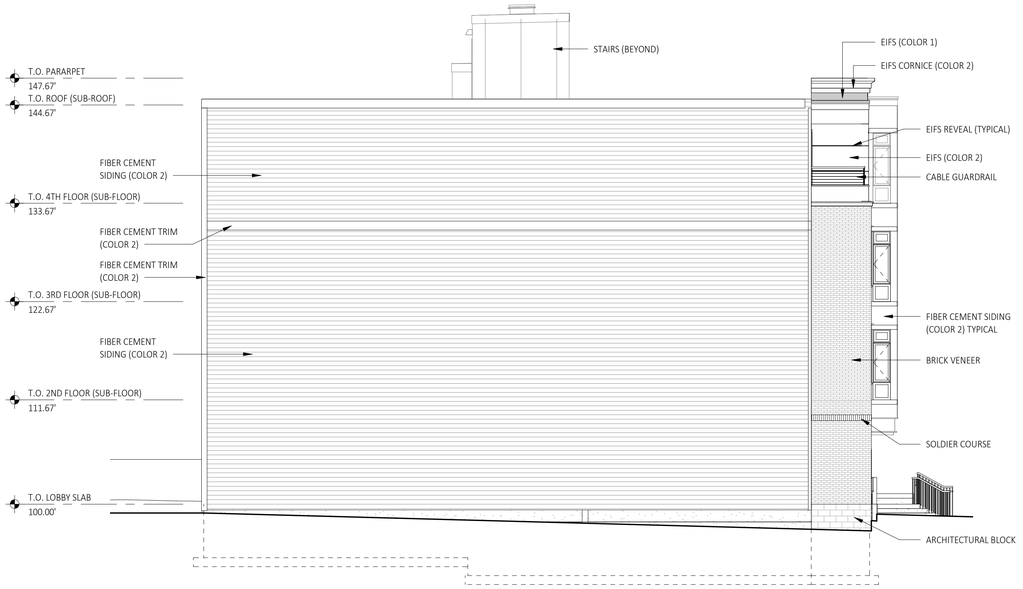

2 A201 West Building Elevation

SCALE: 1/8" = 1'-0"

1 A201 North Building Elevation

SCALE: 1/8" = 1'-0"

C2 ARCHITECTURE, PC
WWW.C2-DESIGNGROUP.COM
340 BROADWAY | SCHENECTADY, NY 12305 | 518.320.8250

STAMP:

Schematic Design

No.	SUBMITTAL / REVISION	DATE:

Building Elevation

New Apartment Building For:

The Reserve At Park South 2

86 Dana Avenue Albany, NY 12208

SHEET TITLE:

PROJECT:

Copyright © 2018, C2| ARCHITECTURE, PC. The material and ideas contained in this document are confidential and are the proprietary property of C2 ARCHITECTURE, PC. These materials and ideas shall not be released or otherwise made available to any third party, or reproduced in whole or in part, without the express written consent of C2 ARCHITECTURE, PC

DRAWN BY:	C2 Architecture
DATE:	12/26/2018
SCALE:	AS NOTED
JOB NO:	1831.00
SHEET:	A201

PLOT DATE: 12/26/2018 4:51:31 PM