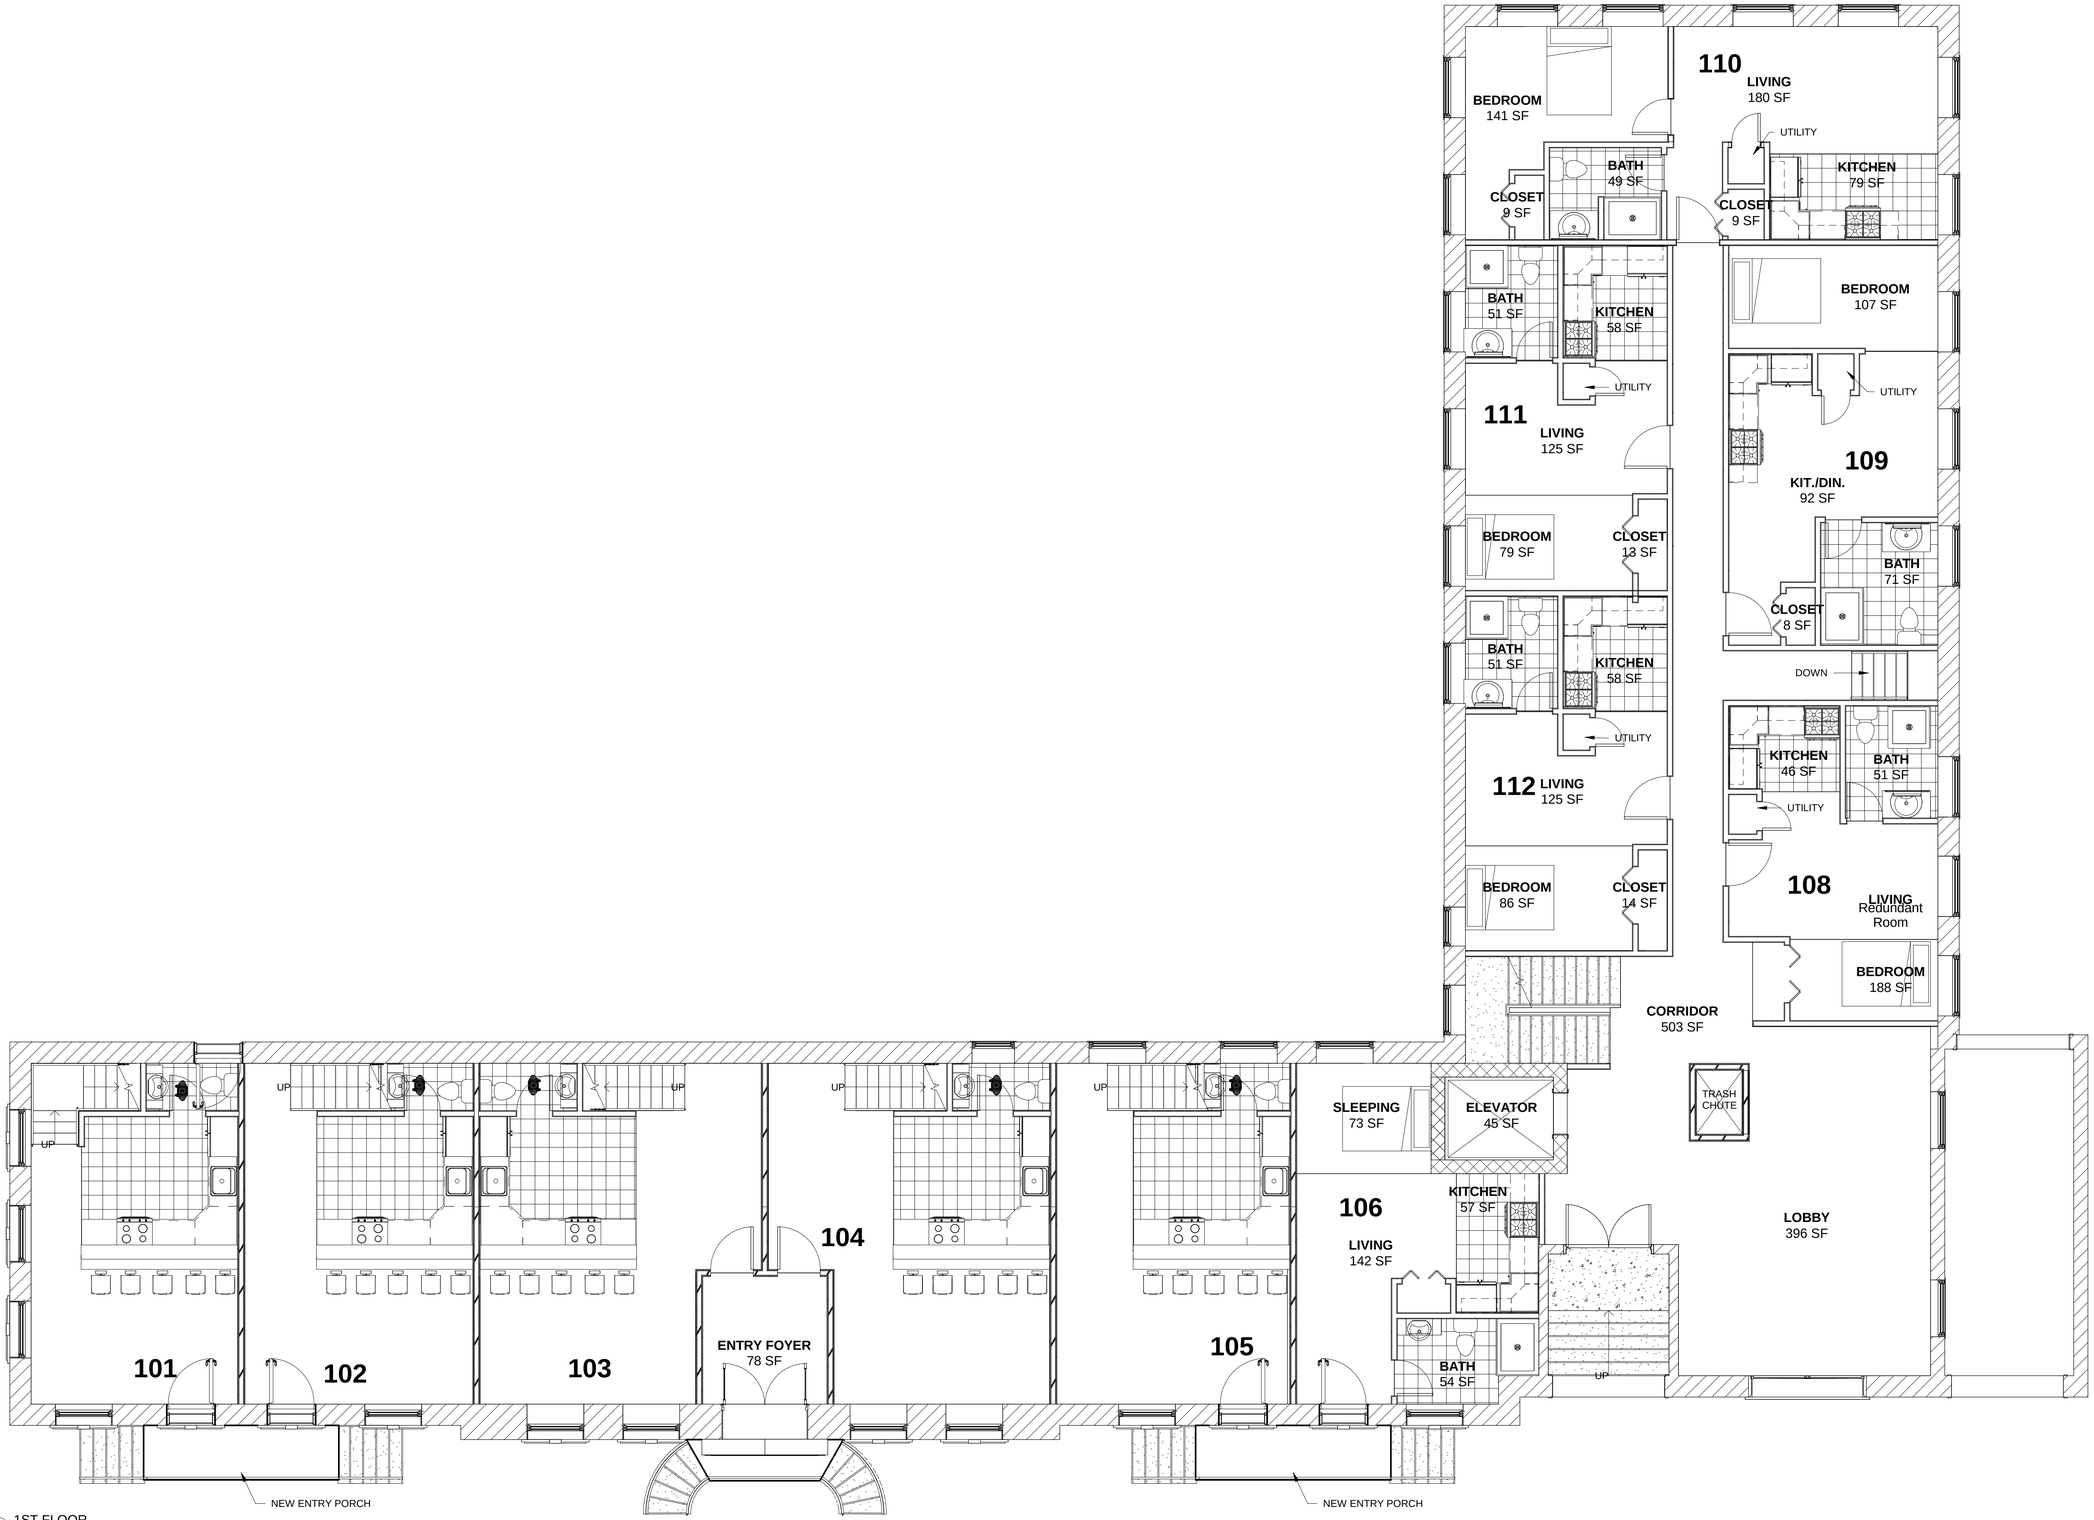

1 1ST FLOOR
3/16" = 1'-0"

URBANE
DESIGN + PLANNING + DEVELOPMENT
7 DELAWARE STREET - SUITE 1
ALBANY, NEW YORK 12202
Tel: (518) 961-3055
Email:anbeyarch@gmail.com

SEAL

CONSULTANTS

Consultant
Address
Address
Phone
Fax
e-mail

Consultant
Address
Address
Phone
Fax
e-mail

Consultant
Address
Address
Phone
Fax
e-mail

Consultant
Address
Address
Phone
Fax
e-mail

Consultant
Address
Address
Phone
Fax
e-mail

No.	Description	Date

152 WASHINGTON AVE. RENOVATION PROJECT

FIRST FLOOR

Project number	19-0004
Date	
Drawn by	Author
Checked by	Checker

A-101

Scale 3/16" = 1'-0"

6/5/2019 8:34:14 PM

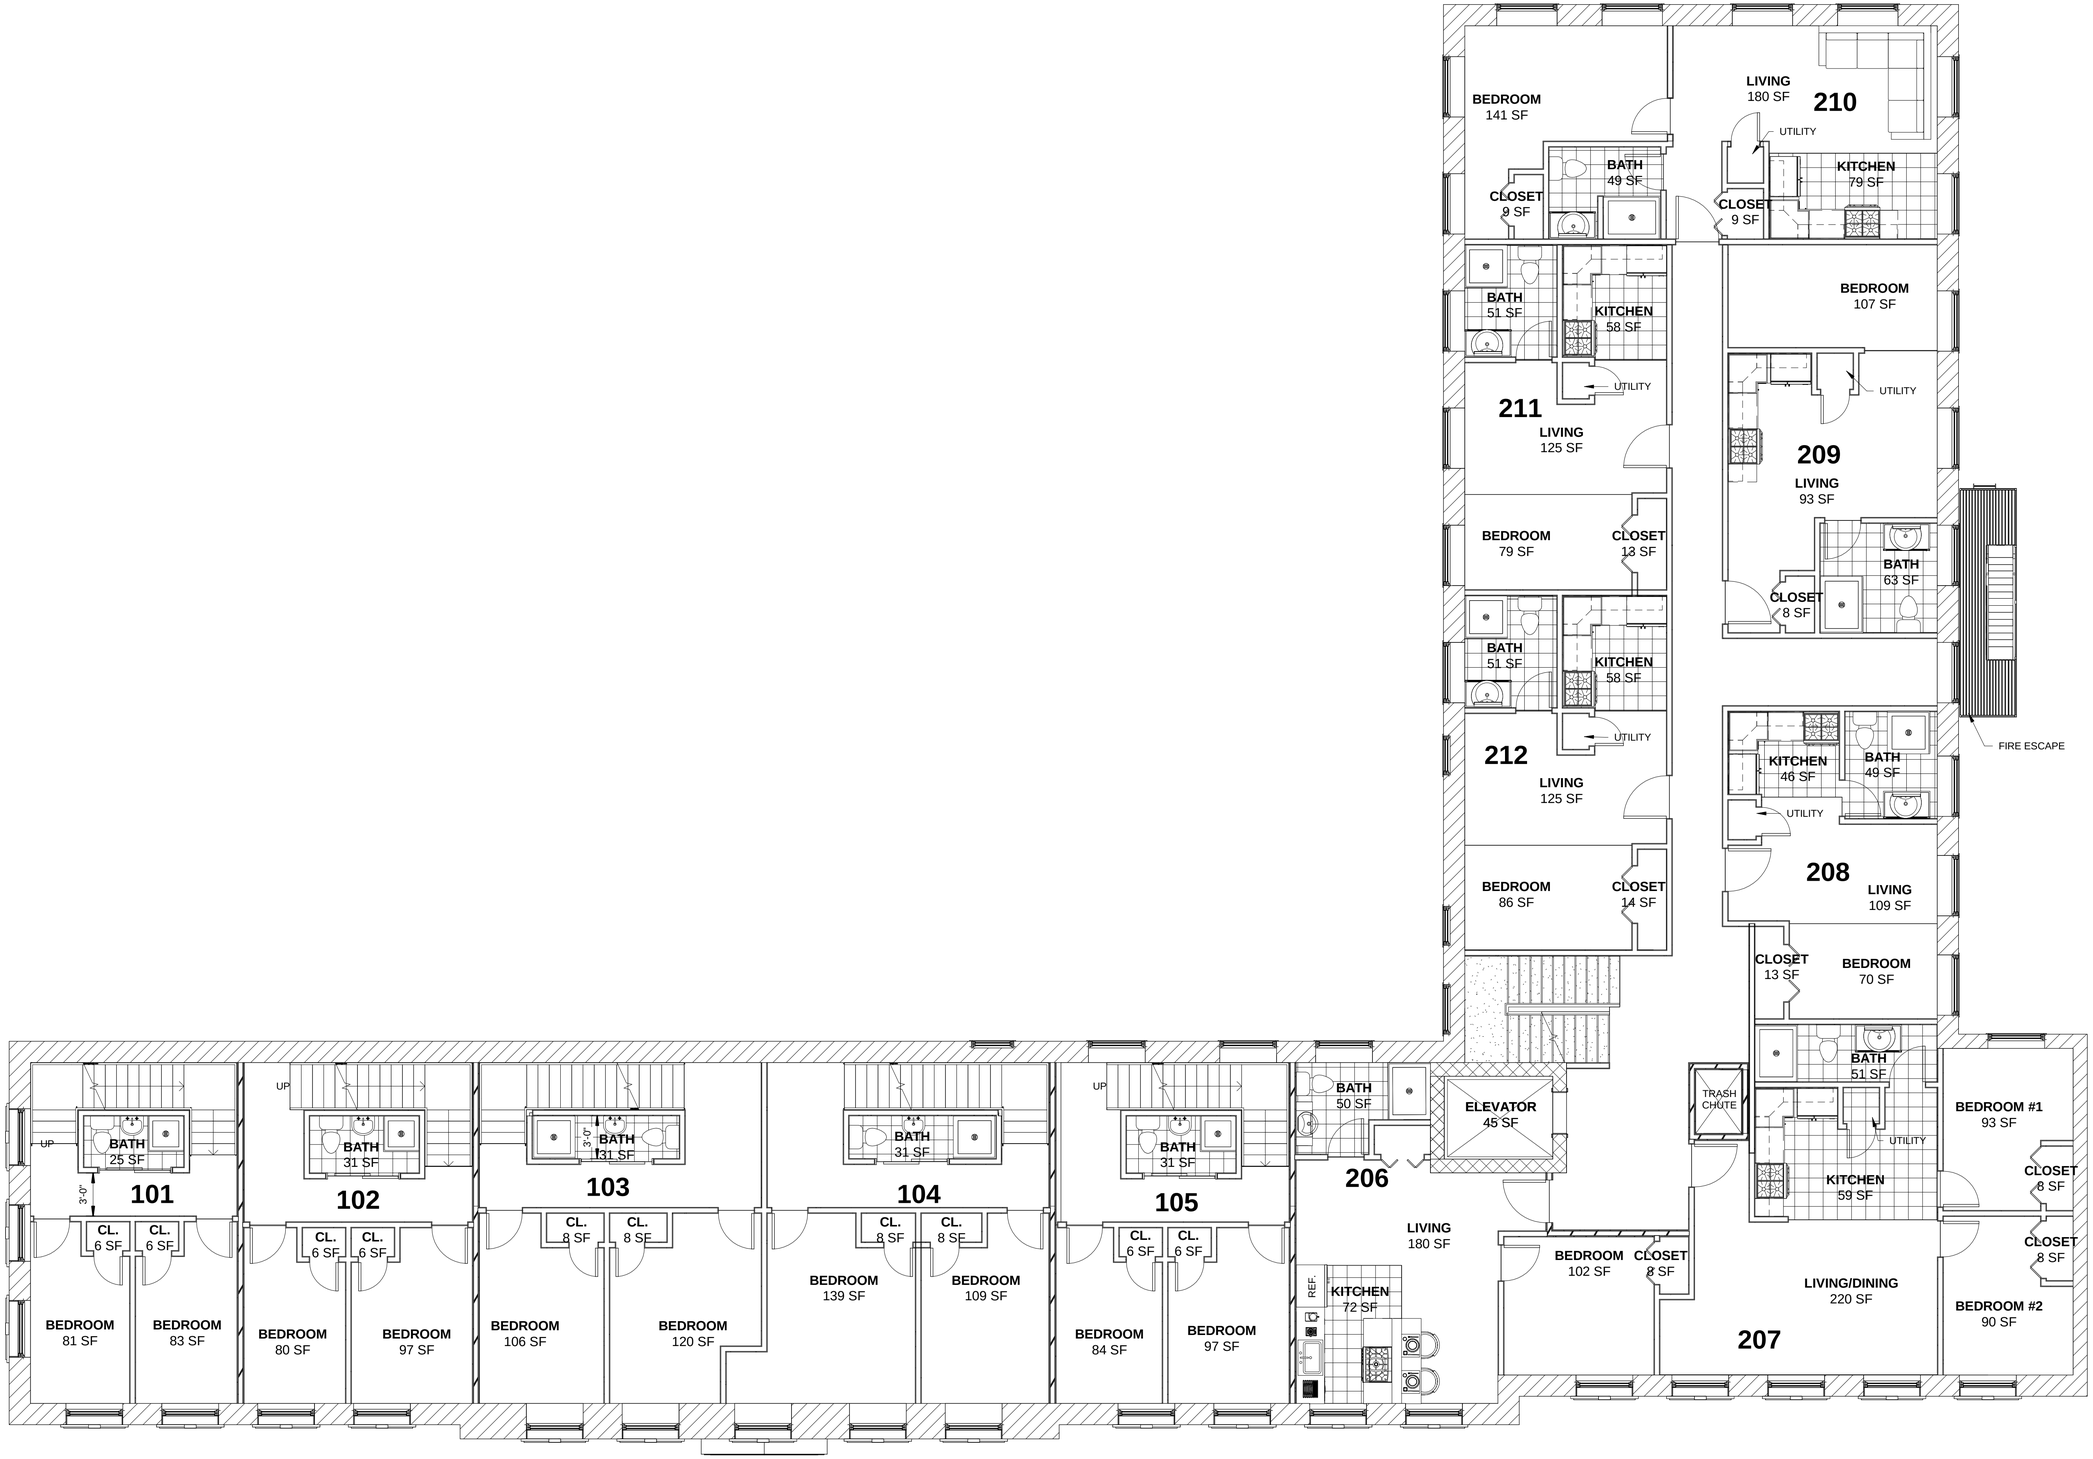

1 2ND FLOOR
3/16" = 1'-0"

URBANE
DESIGN + PLANNING + DEVELOPMENT
7 DELAWARE STREET - SUITE 1
ALBANY, NEW YORK 12202
Tel: (518) 961-3055
Email:anbeyarch@gmail.com

SEAL

CONSULTANTS

Consultant
Address
Address
Phone
Fax
e-mail

Consultant
Address
Address
Phone
Fax
e-mail

Consultant
Address
Address
Phone
Fax
e-mail

Consultant
Address
Address
Phone
Fax
e-mail

Consultant
Address
Address
Phone
Fax
e-mail

No.	Description	Date

152 WASHINGTON AVE. RENOVATION PROJECT

SECOND FLOOR

Project number	19-0004
Date	
Drawn by	Author
Checked by	Checker

A-102

Scale 3/16" = 1'-0"

6/5/2019 8:35:15 PM

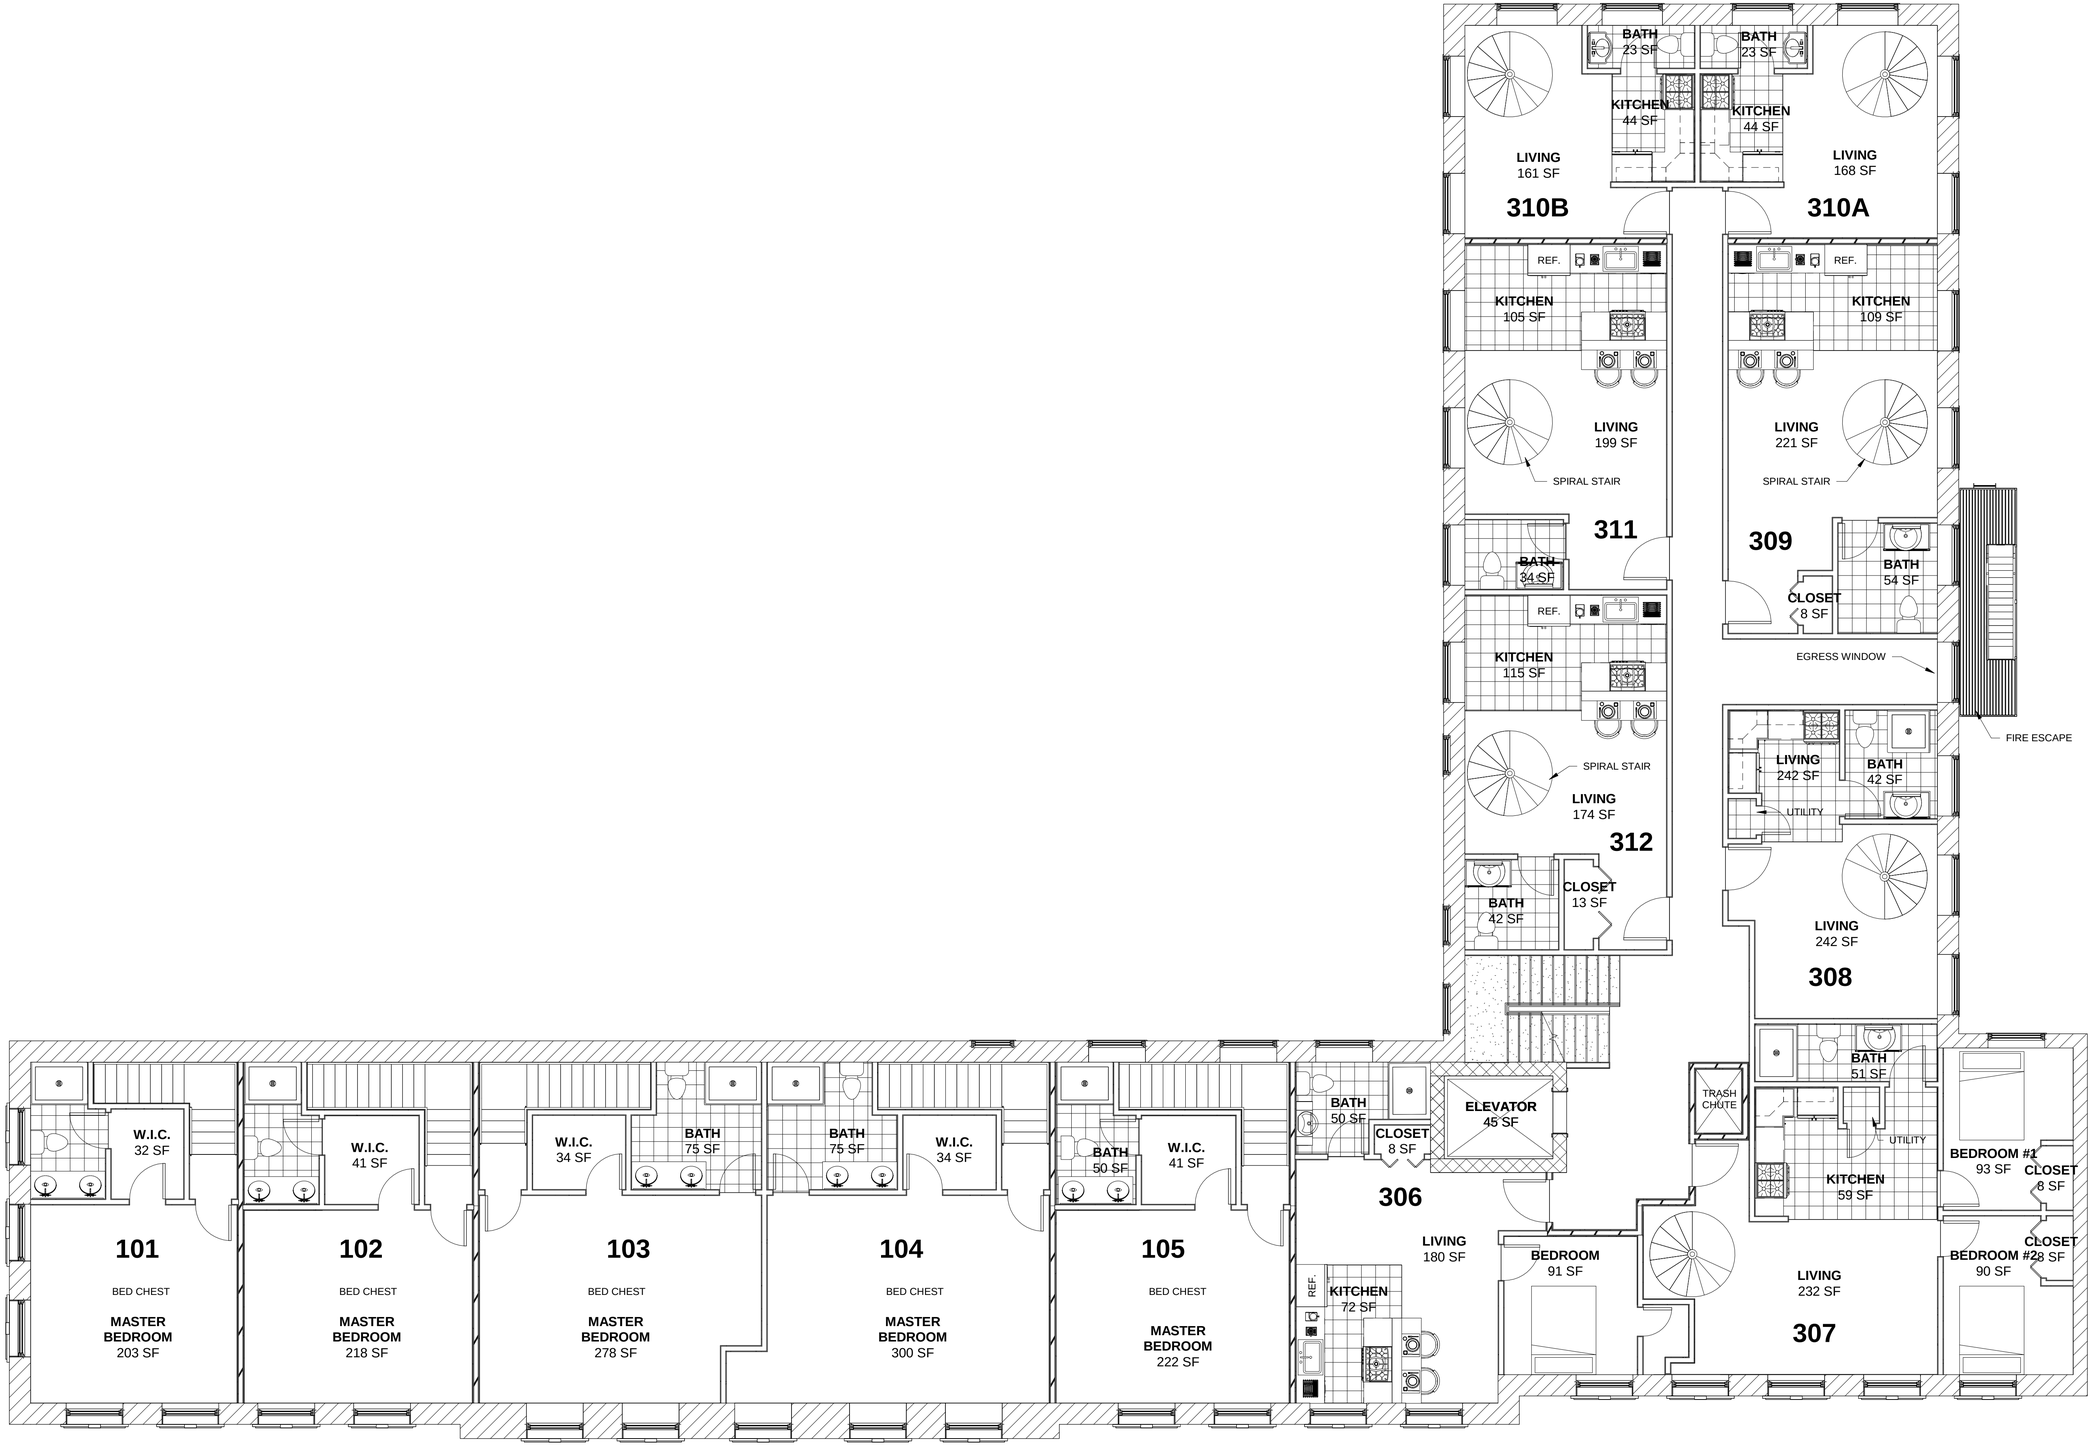

1 3RD FLOOR
3/16" = 1'-0"

URBANE
DESIGN + PLANNING + DEVELOPMENT
7 DELAWARE STREET - SUITE 1
ALBANY, NEW YORK 12202
Tel: (518) 961-3055
Email:anbeyarch@gmail.com

SEAL

CONSULTANTS

Consultant
Address
Address
Phone
Fax
e-mail

Consultant
Address
Address
Phone
Fax
e-mail

Consultant
Address
Address
Phone
Fax
e-mail

Consultant
Address
Address
Phone
Fax
e-mail

No.	Description	Date

152 WASHINGTON AVE. RENOVATION PROJECT

THIRD FLOOR

Project number	19-0004
Date	
Drawn by	Author
Checked by	Checker

A-103

Scale 3/16" = 1'-0"

6/5/2019 8:35:43 PM

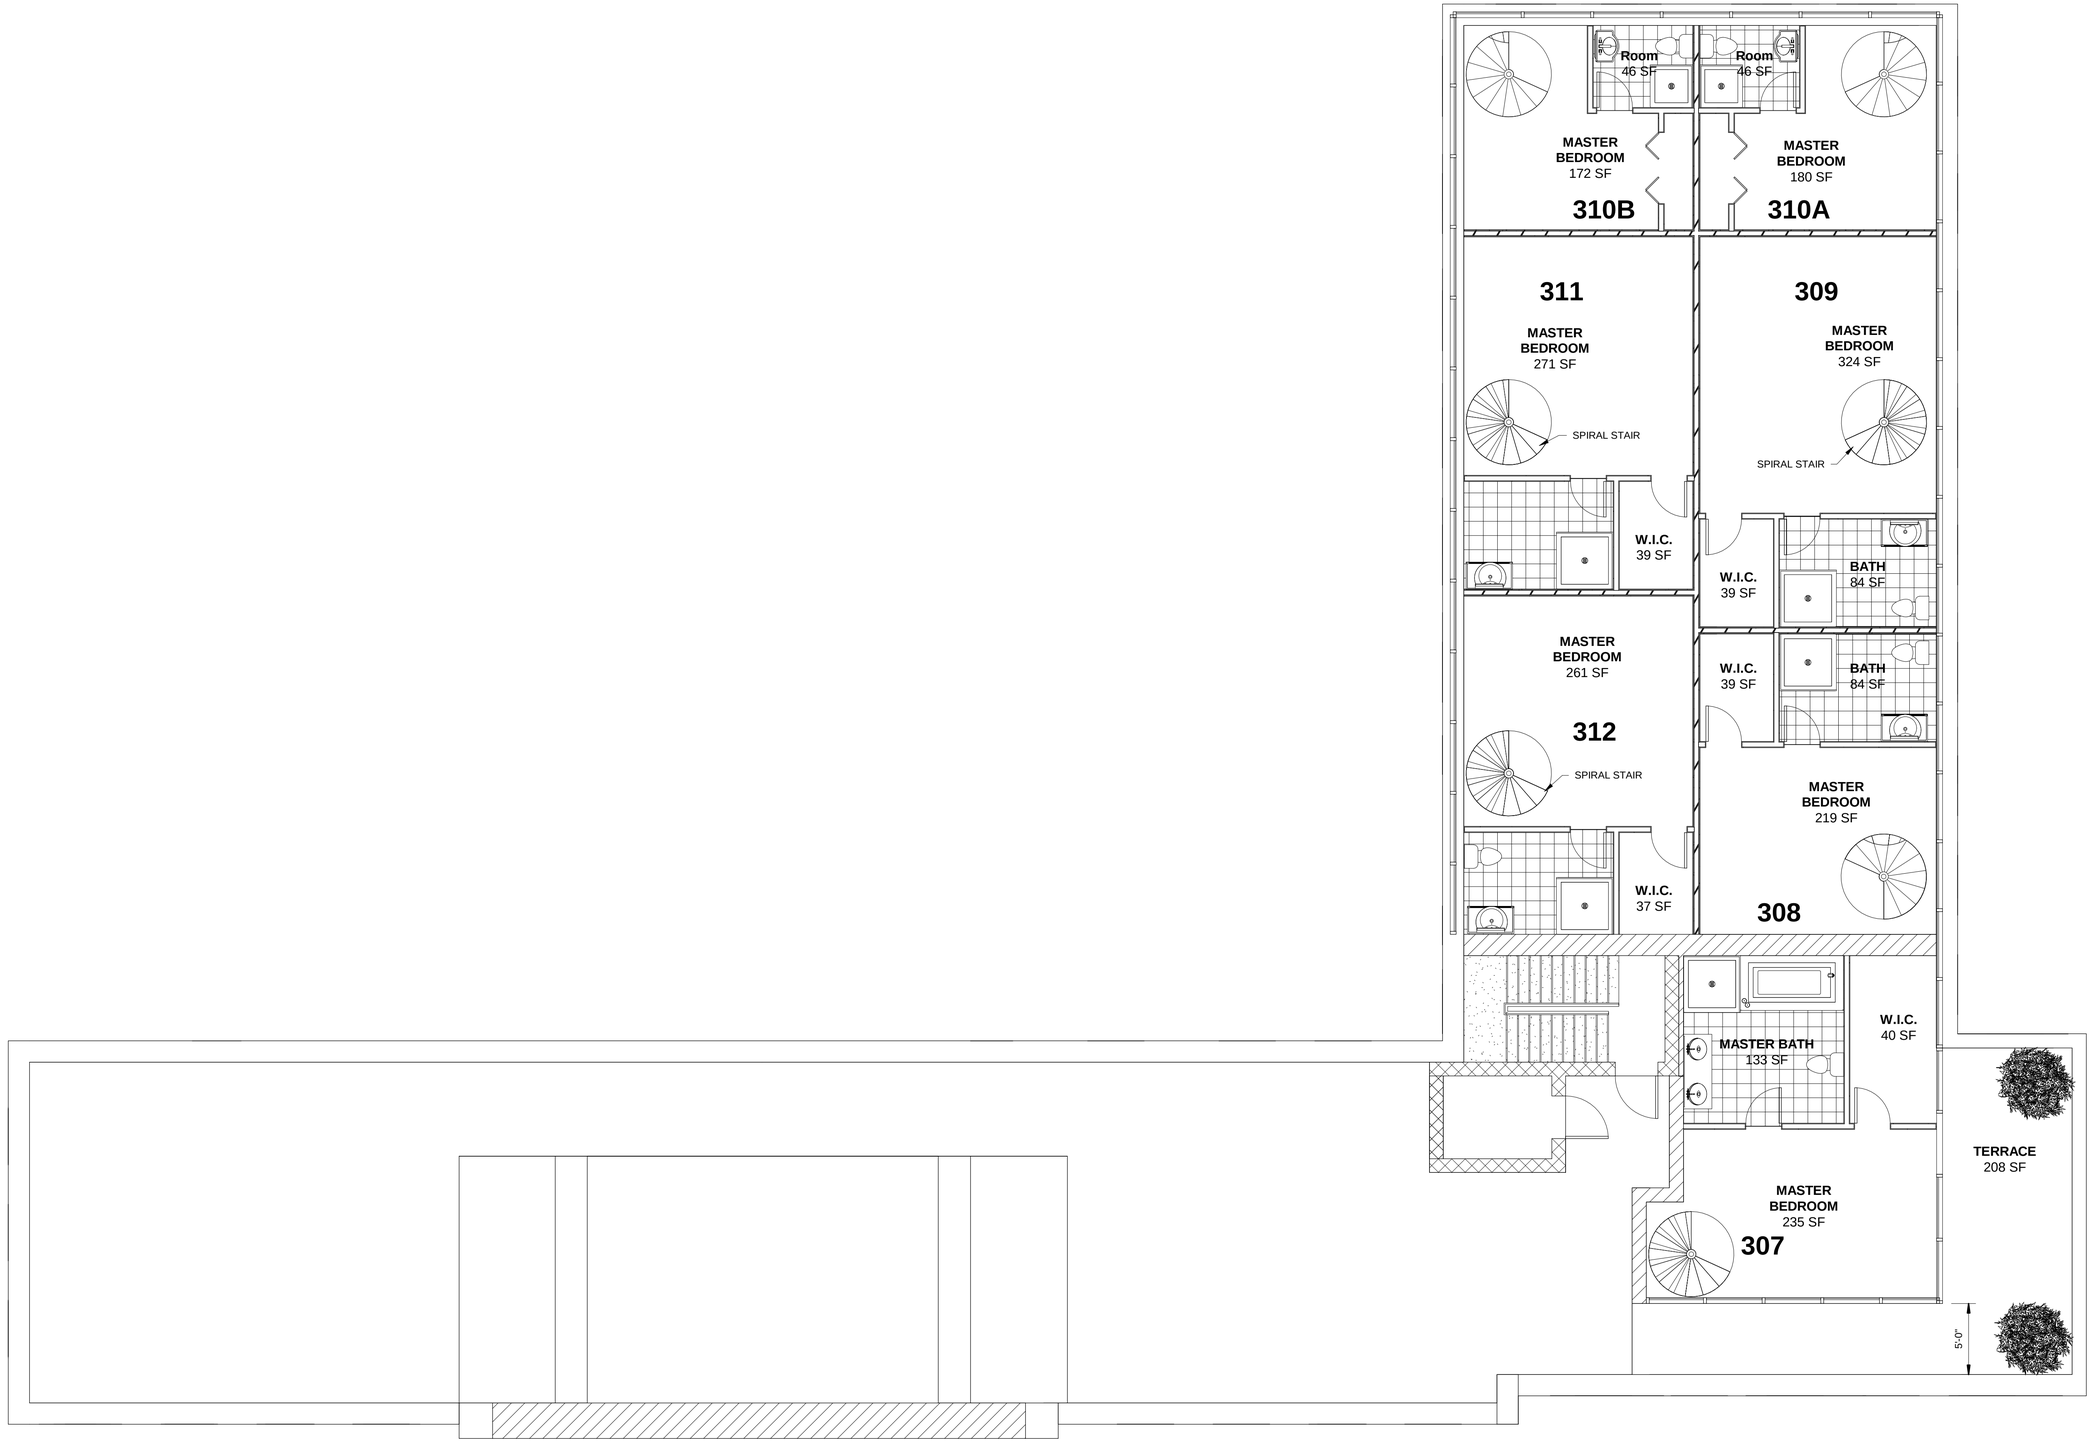

1 PENTHOUSE
3/16" = 1'-0"

URBANE
DESIGN + PLANNING + DEVELOPMENT
7 DELAWARE STREET - SUITE 1
ALBANY, NEW YORK 12202
Tel: (518) 961-3055
Email:anbeyarch@gmail.com

SEAL

CONSULTANTS

Consultant
Address
Address
Phone
Fax
e-mail

Consultant
Address
Address
Phone
Fax
e-mail

Consultant
Address
Address
Phone
Fax
e-mail

Consultant
Address
Address
Phone
Fax
e-mail

No.	Description	Date

152 WASHINGTON AVE. RENOVATION PROJECT

PENTHOUSE

Project number	19-0004
Date	
Drawn by	Author
Checked by	Checker

A-104

Scale 3/16" = 1'-0"

6/5/2019 8:36:36 PM

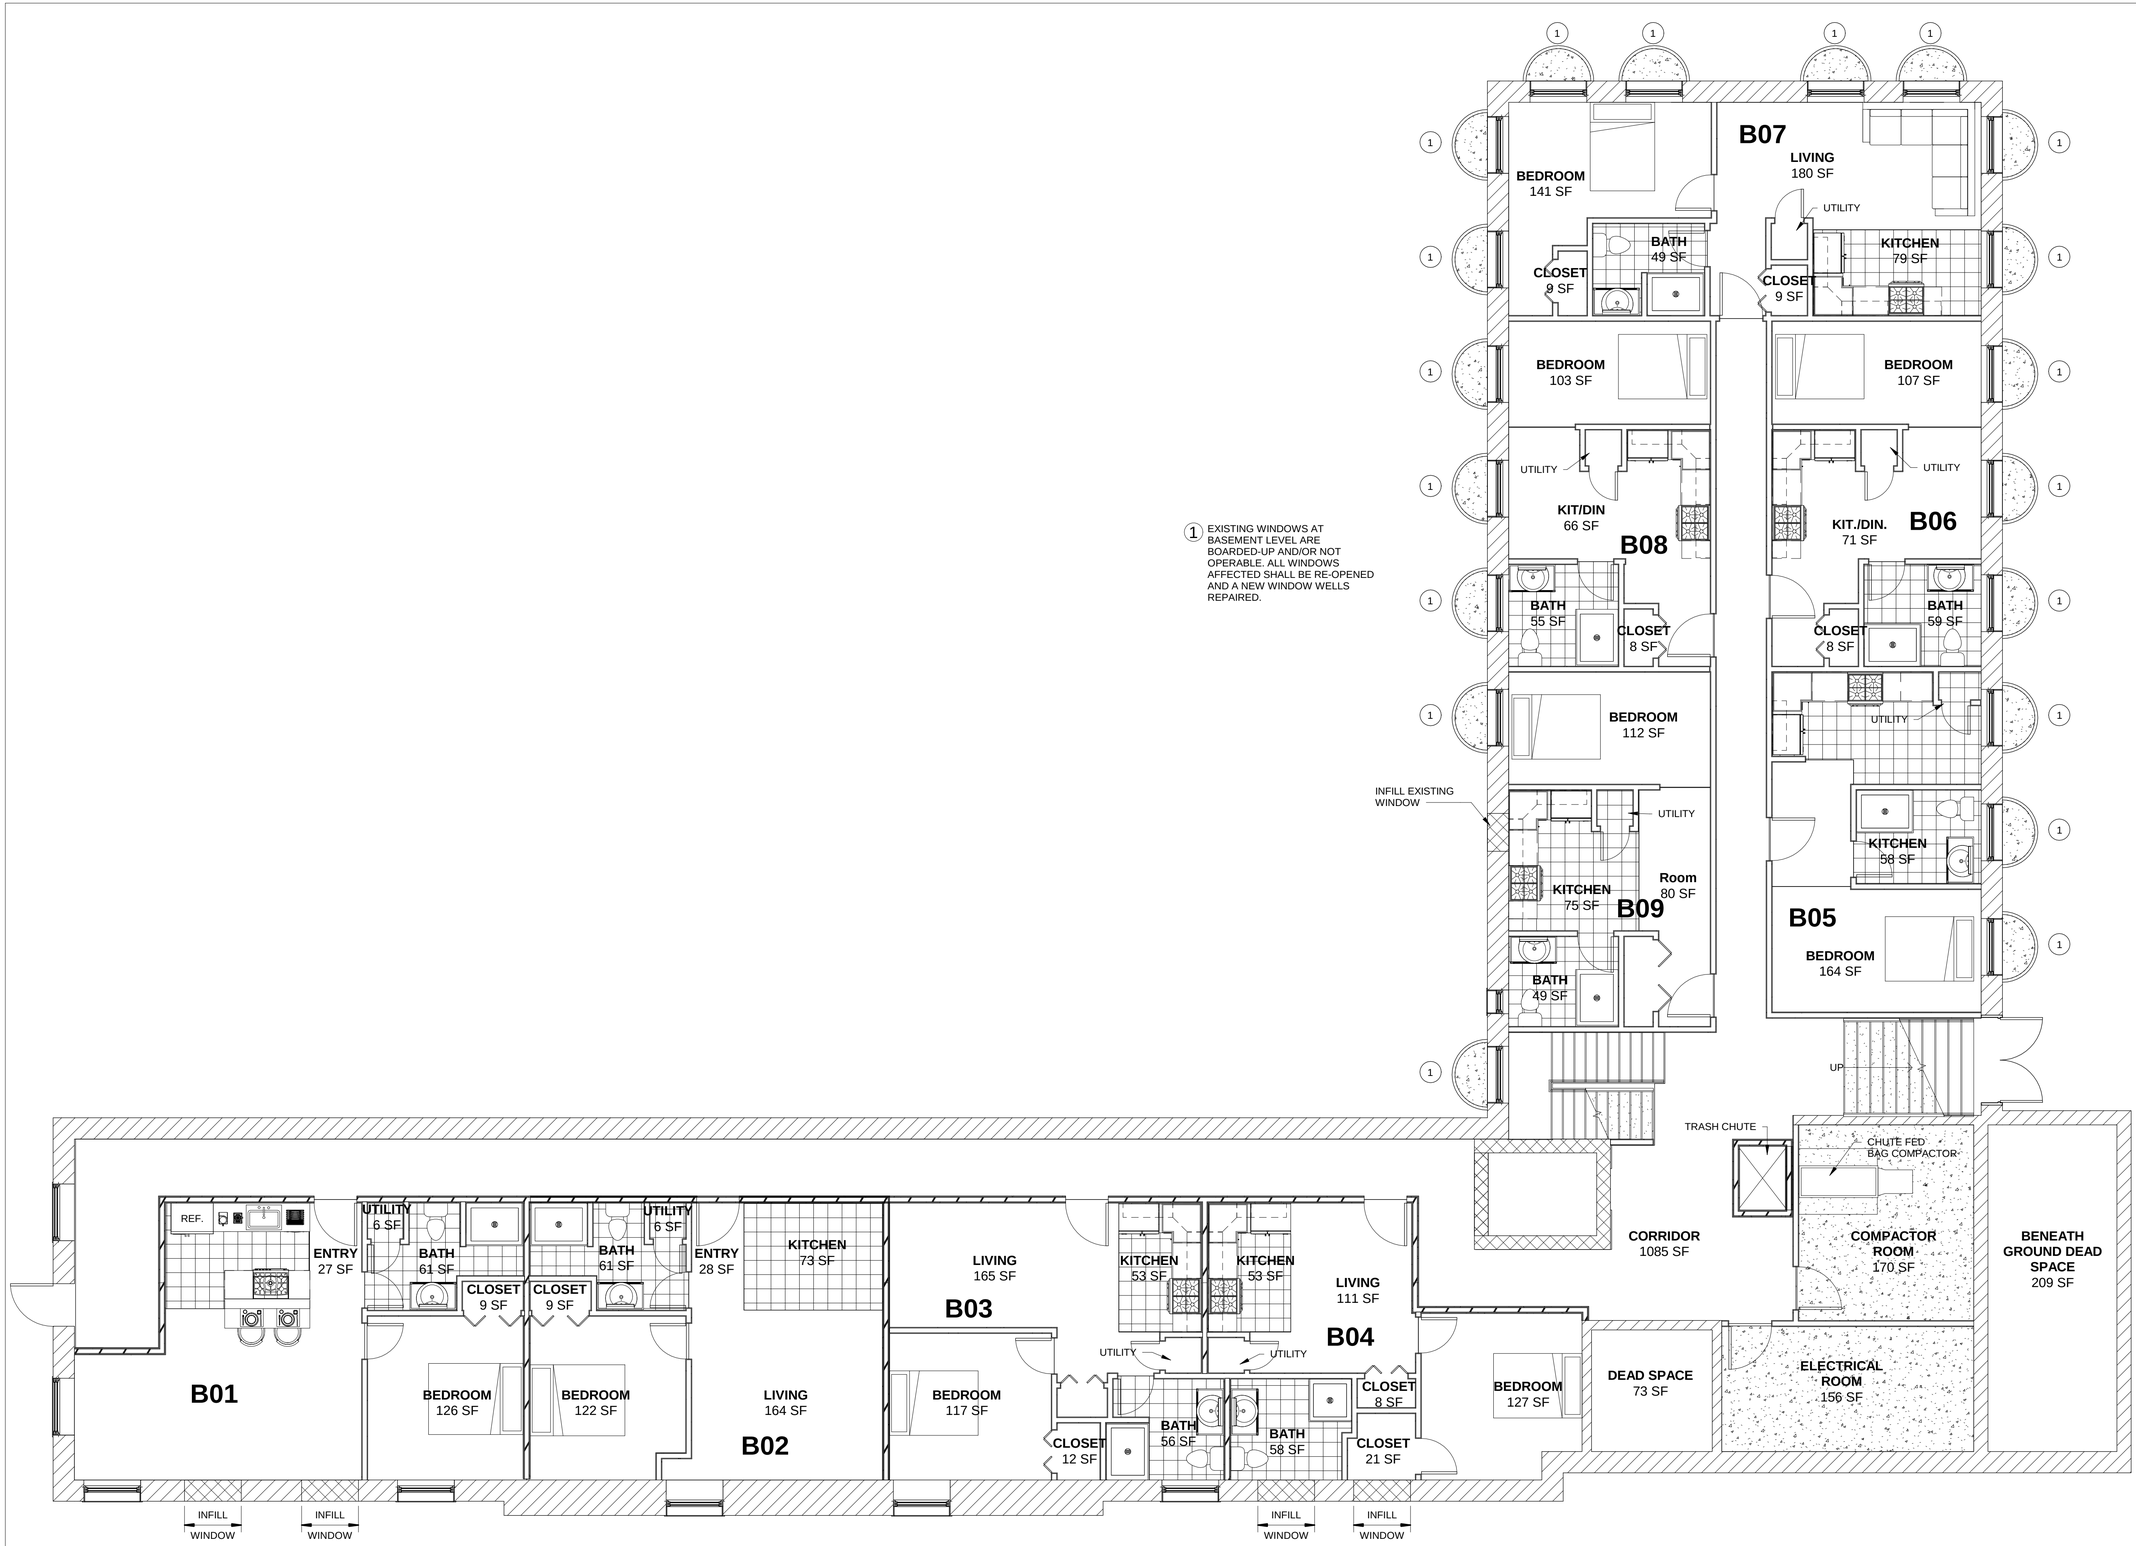

1 EXISTING WINDOWS AT BASEMENT LEVEL ARE BOARDED-UP AND/OR NOT OPERABLE. ALL WINDOWS AFFECTED SHALL BE RE-OPENED AND A NEW WINDOW WELLS REPAIRED.

1 BASEMENT
3/16" = 1'-0"

URBANE
DESIGN + PLANNING + DEVELOPMENT
7 DELAWARE STREET - SUITE 1
ALBANY, NEW YORK 12202
Tel: (518) 961-3055
Email:anbeyarch@gmail.com

SEAL

CONSULTANTS

Consultant
Address
Address
Phone
Fax
e-mail

Consultant
Address
Address
Phone
Fax
e-mail

Consultant
Address
Address
Phone
Fax
e-mail

Consultant
Address
Address
Phone
Fax
e-mail

No.	Description	Date

152 WASHINGTON AVE. RENOVATION PROJECT

BASEMENT

Project number	19-0004
Date	
Drawn by	Author
Checked by	Checker
Scale	3/16" = 1'-0"

A-105

6/5/2019 8:36:49 PM