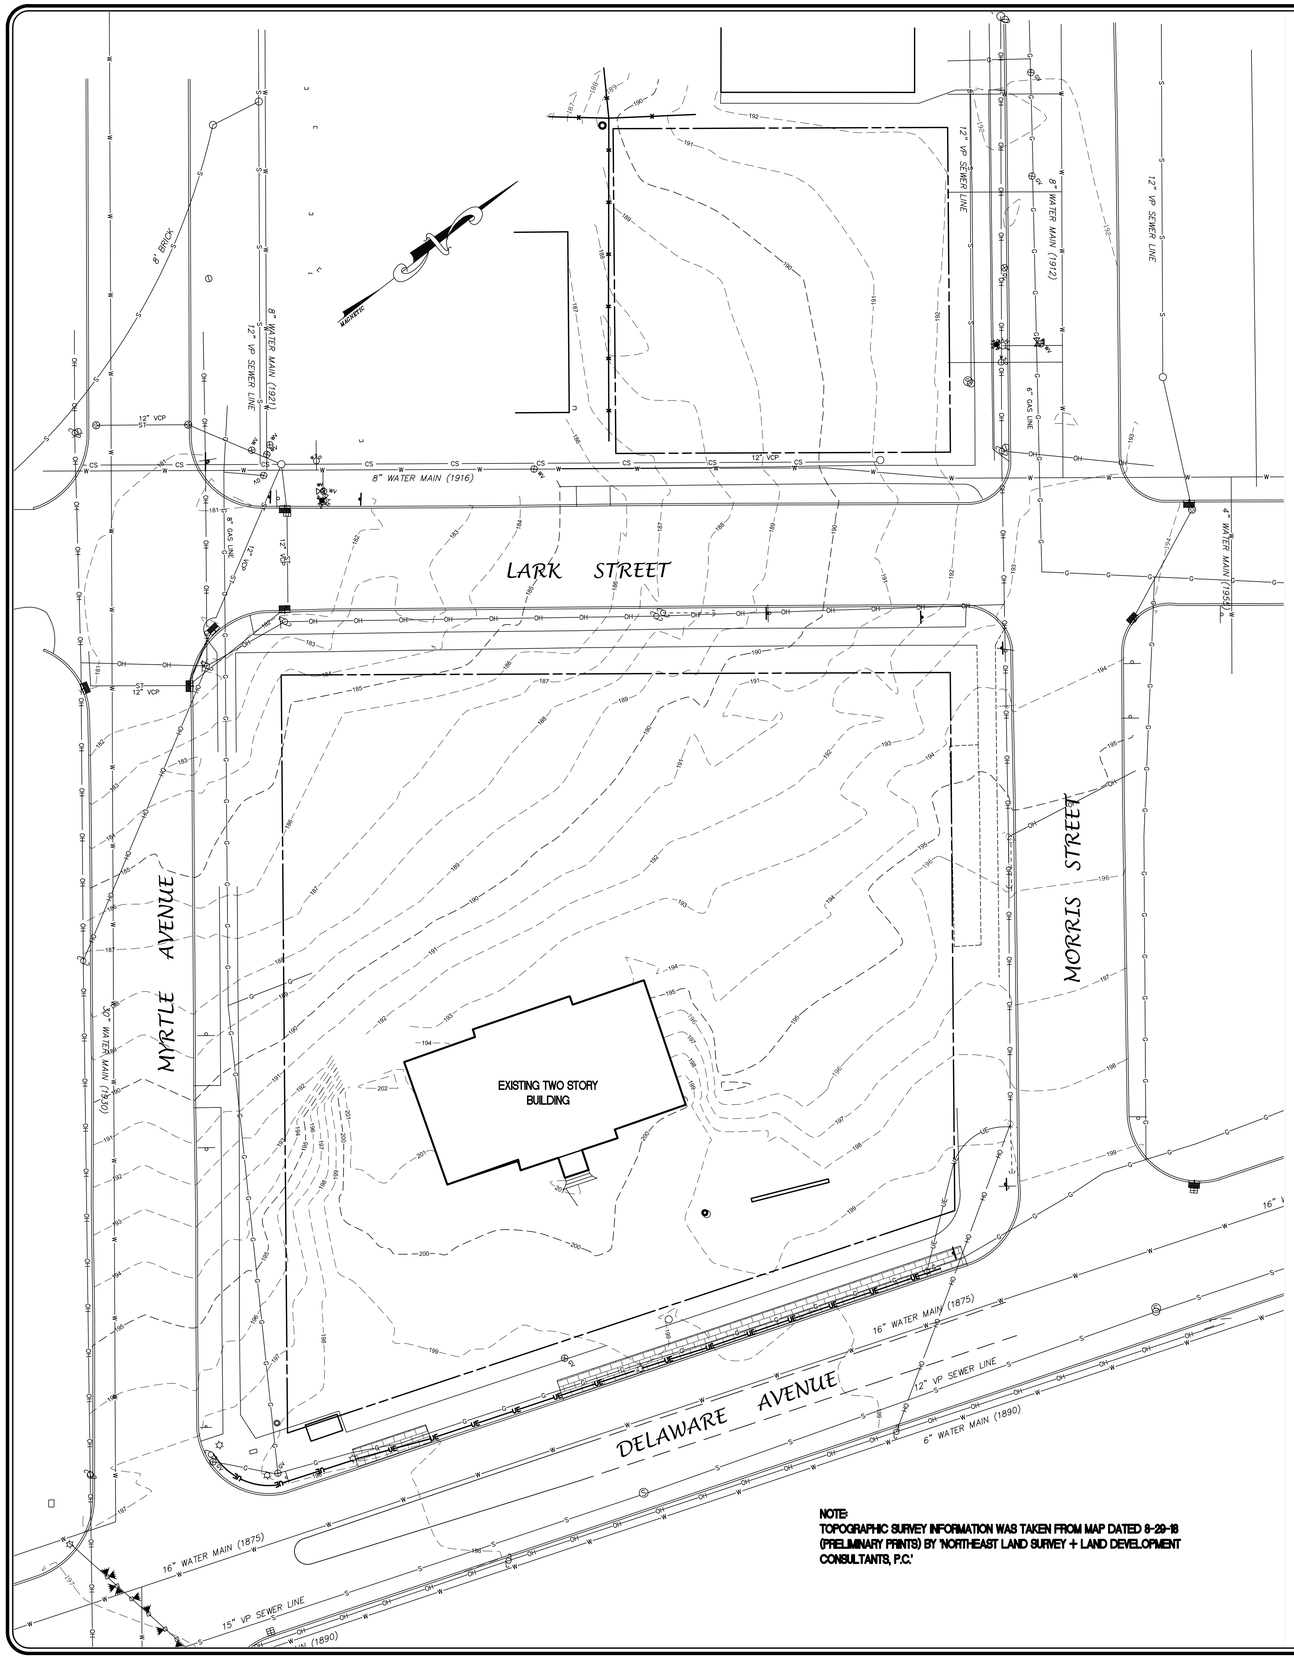

0 40 80 Feet

LEGEND

- EXISTING WATER VALVE
- EXISTING POLE WITH LIGHT
- EXISTING LIGHT POLE
- EXISTING UTILITY POLE
- EXISTING SIGN
- EXISTING WATER MAIN
- EXISTING HYDRANT
- EXISTING SANITARY SEWER MAIN
- EXISTING STORM SEWER MAIN
- EXISTING CATCH BASIN
- EXISTING MANHOLE
- WATER SHUT OFF
- FENCE LINE
- EXISTING PAVEMENT
- EXISTING CONTOURS

NOTE:
TOPOGRAPHIC SURVEY INFORMATION WAS TAKEN FROM MAP DATED 8-29-18 (PRELIMINARY PRINTS) BY 'NORTHEAST LAND SURVEY + LAND DEVELOPMENT CONSULTANTS, P.C.'

HERSHBERG & HERSHBERG
Consulting Engineers and Land Surveyors
18 Locust Street
Albany, New York 12203

ALTERATION OF THIS DOCUMENT EXCEPT BY A LICENSED PROFESSIONAL ENGINEER OR LAND SURVEYOR, IS ILLEGAL

STATE OF NEW YORK · DANIEL R. HERSHBERG · 044226 · LICENSED PROFESSIONAL ENGINEER & LAND SURVEYOR

DATE	REMARKS

REVISIONS

EXISTING CONDITIONS
25 DELAWARE AVENUE
CITY OF ALBANY
NEW YORK STATE, ALBANY COUNTY

FILE: 180244 | SCALE: 1"=20' | BY: AS | CHK: DRH | DATE: 3/1/19 | 180244-1B.DWG

C1