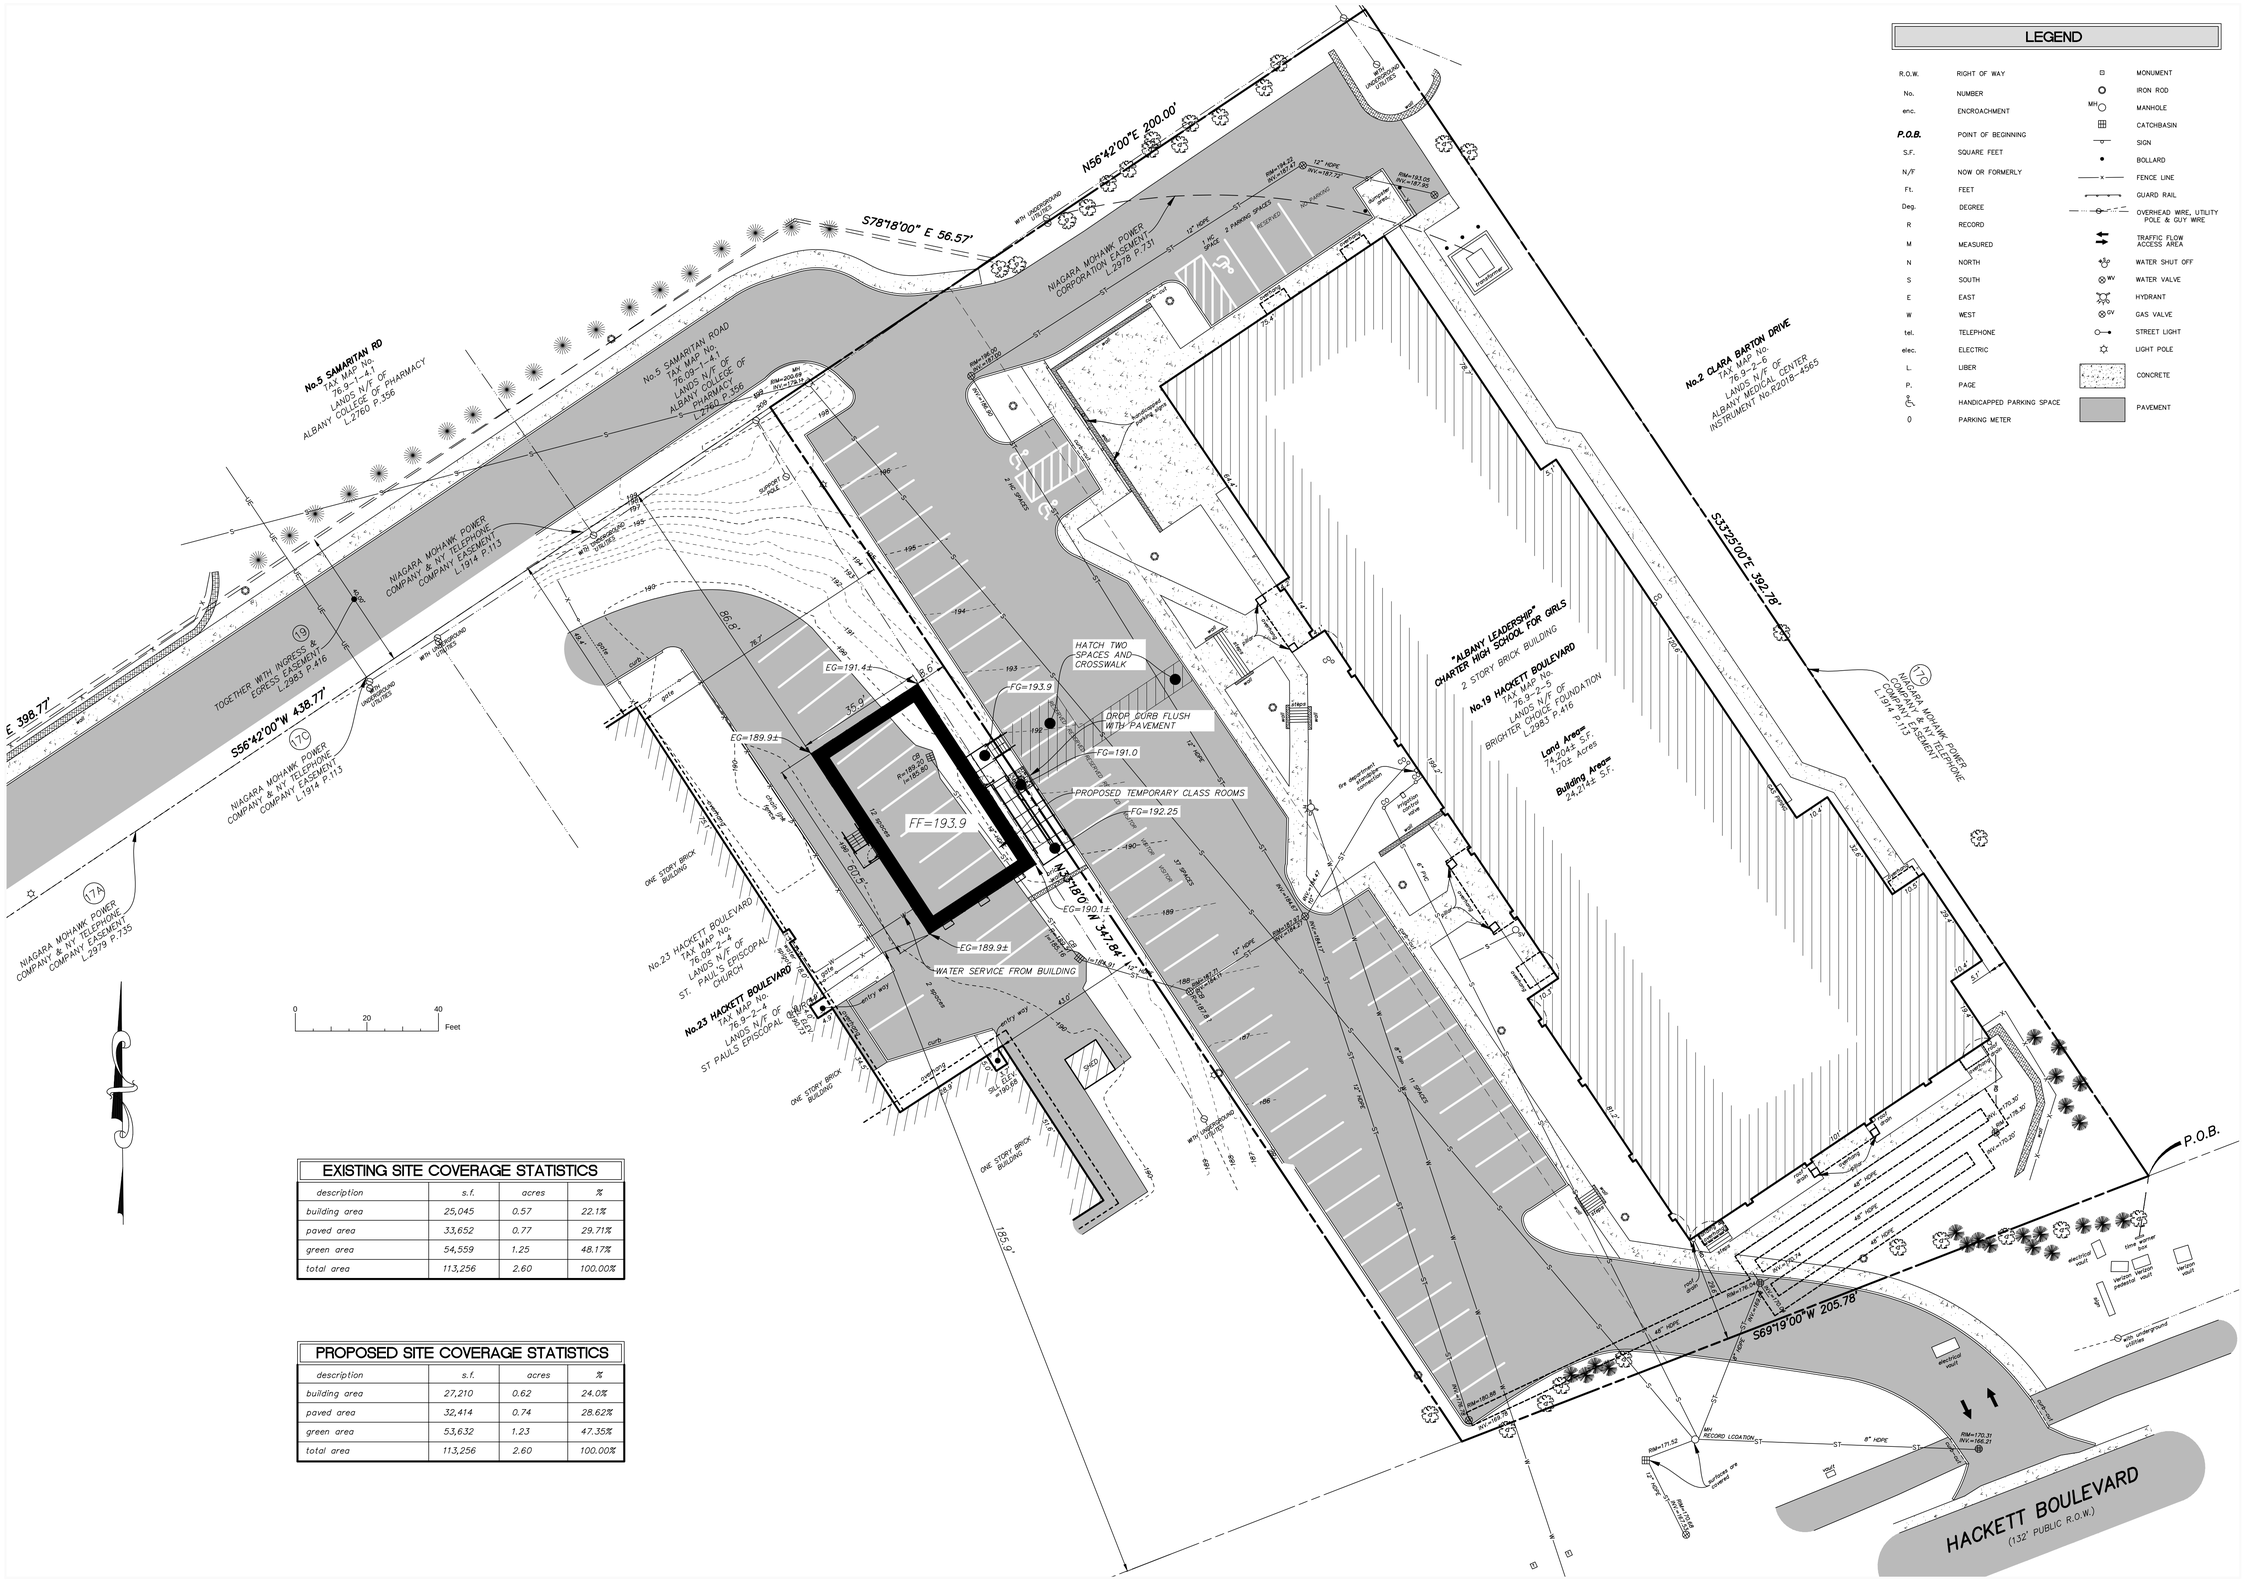

EXISTING SITE COVERAGE STATISTICS

description	s.f.	acres	%
building area	25,045	0.57	22.1%
paved area	33,652	0.77	29.71%
green area	54,559	1.25	48.17%
total area	113,256	2.60	100.00%

PROPOSED SITE COVERAGE STATISTICS

description	s.f.	acres	%
building area	27,210	0.62	24.0%
paved area	32,414	0.74	28.62%
green area	53,632	1.23	47.35%
total area	113,256	2.60	100.00%

FOR MUNICIPAL APPROVAL ONLY-NOT INTENDED FOR CONSTRUCTION

HERSHBERG & HERSHBERG
Consulting Engineers and Land Surveyors
18 Locust Street
Albany, New York 12203

ALTERATION OF THIS DOCUMENT EXCEPT BY A LICENSED PROFESSIONAL ENGINEER OR LAND SURVEYOR, IS ILLEGAL

STATE OF NEW YORK
DANIEL R. HERSHBERG
LICENSED PROFESSIONAL ENGINEER & LAND SURVEYOR
044226

DATE	REMARKS	REVISIONS
6/1/2021	SITE PLAN APPLICATION	

SITE PLAN FOR TEMPORARY CLASSROOMS TO SERVE ALBANY LEADERSHIP CHARTER SCHOOL
19 HACKETT BOULEVARD
ALBANY, N.Y.

FILE: 21093 | SCALE: AS NOTED | BY: MJB | CHK: DRH | DATE: 4/28/21 | 21093-1r.DWG